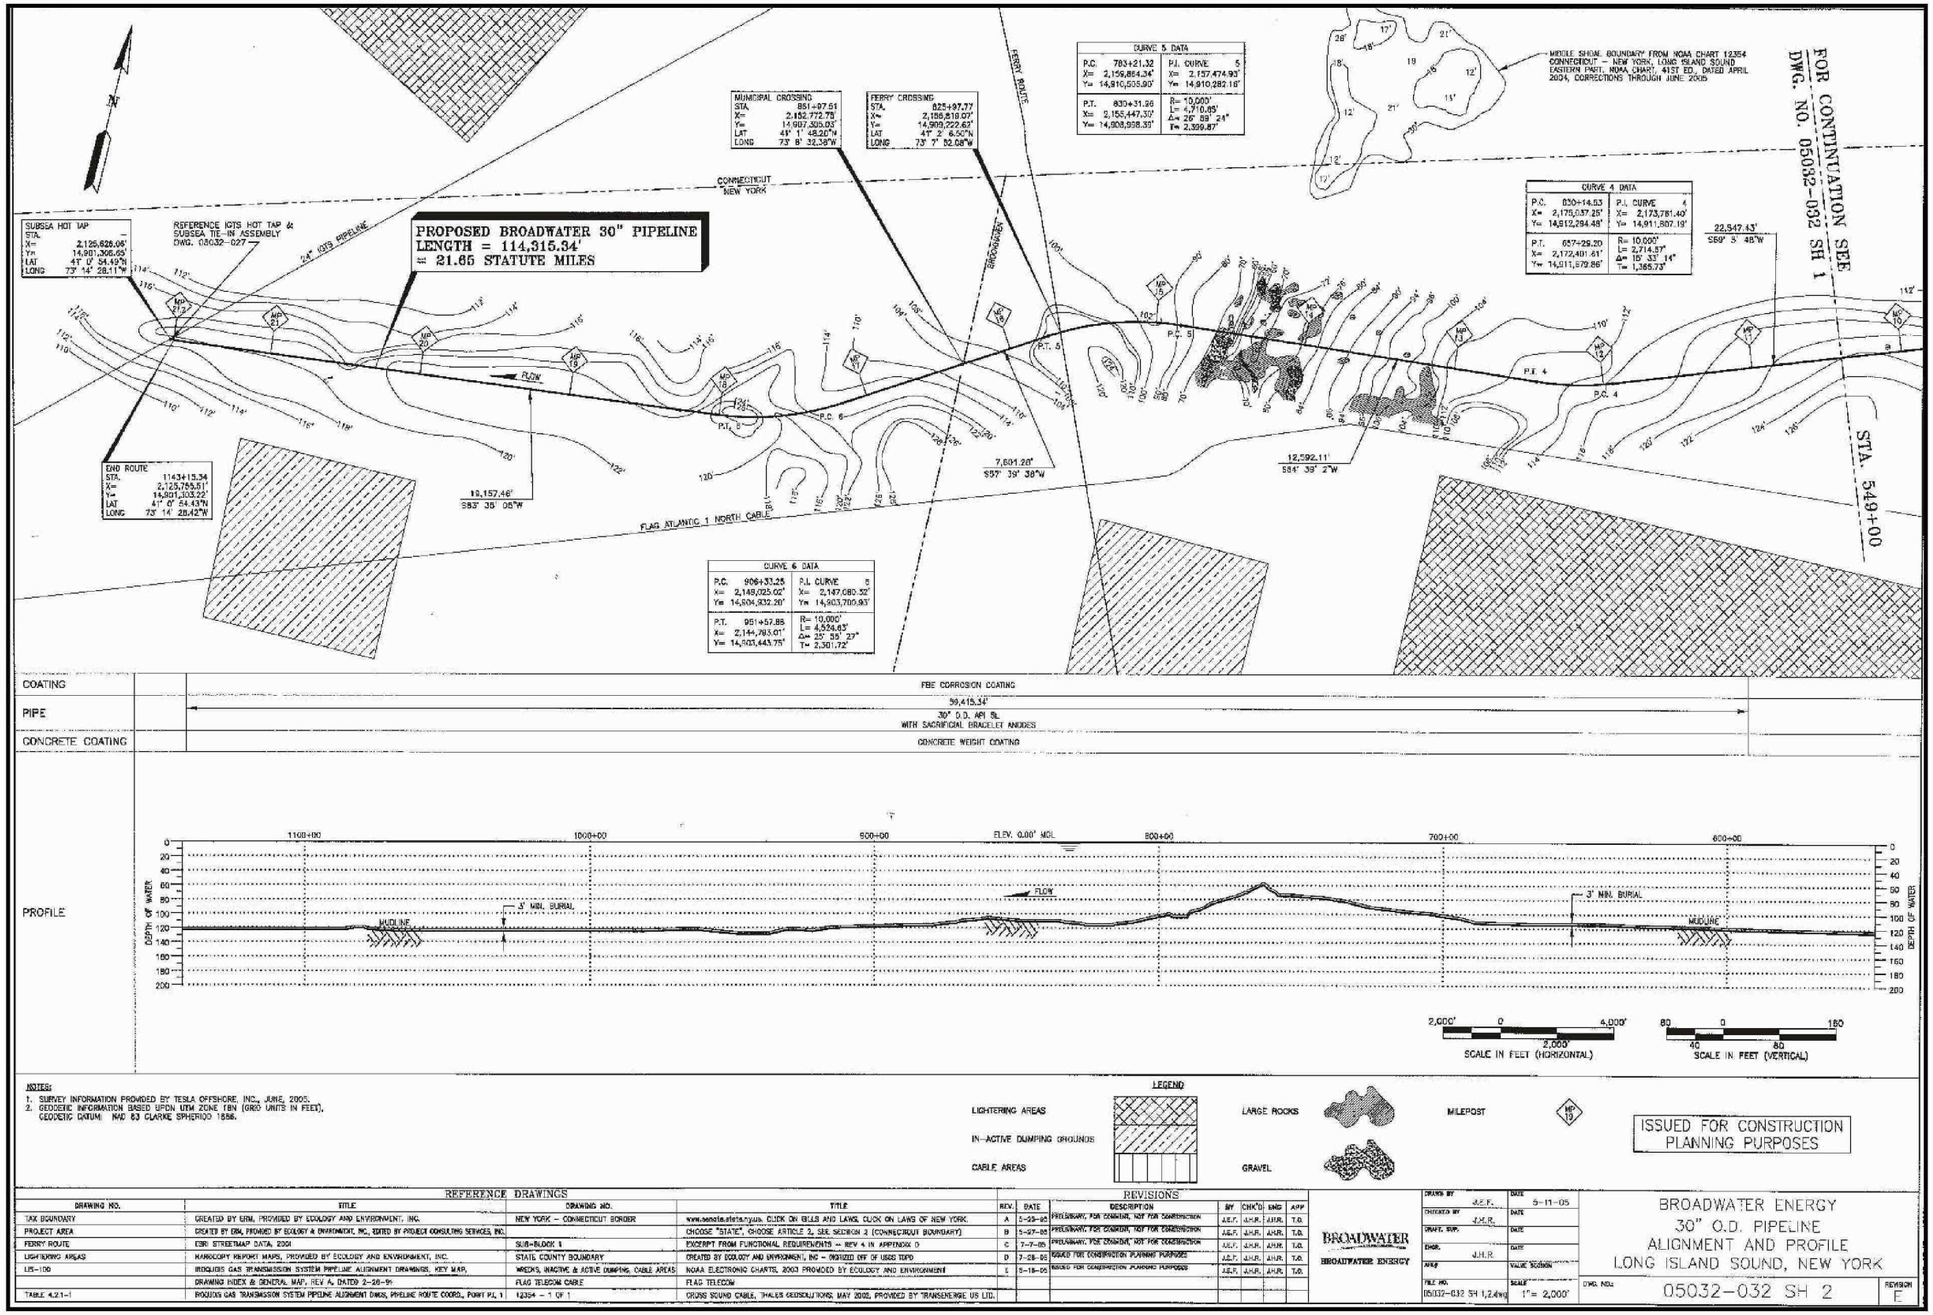

Appendix C-5
Broadwater LNG Project
Proposed Pipeline Alignment

Sheet 2 of 2