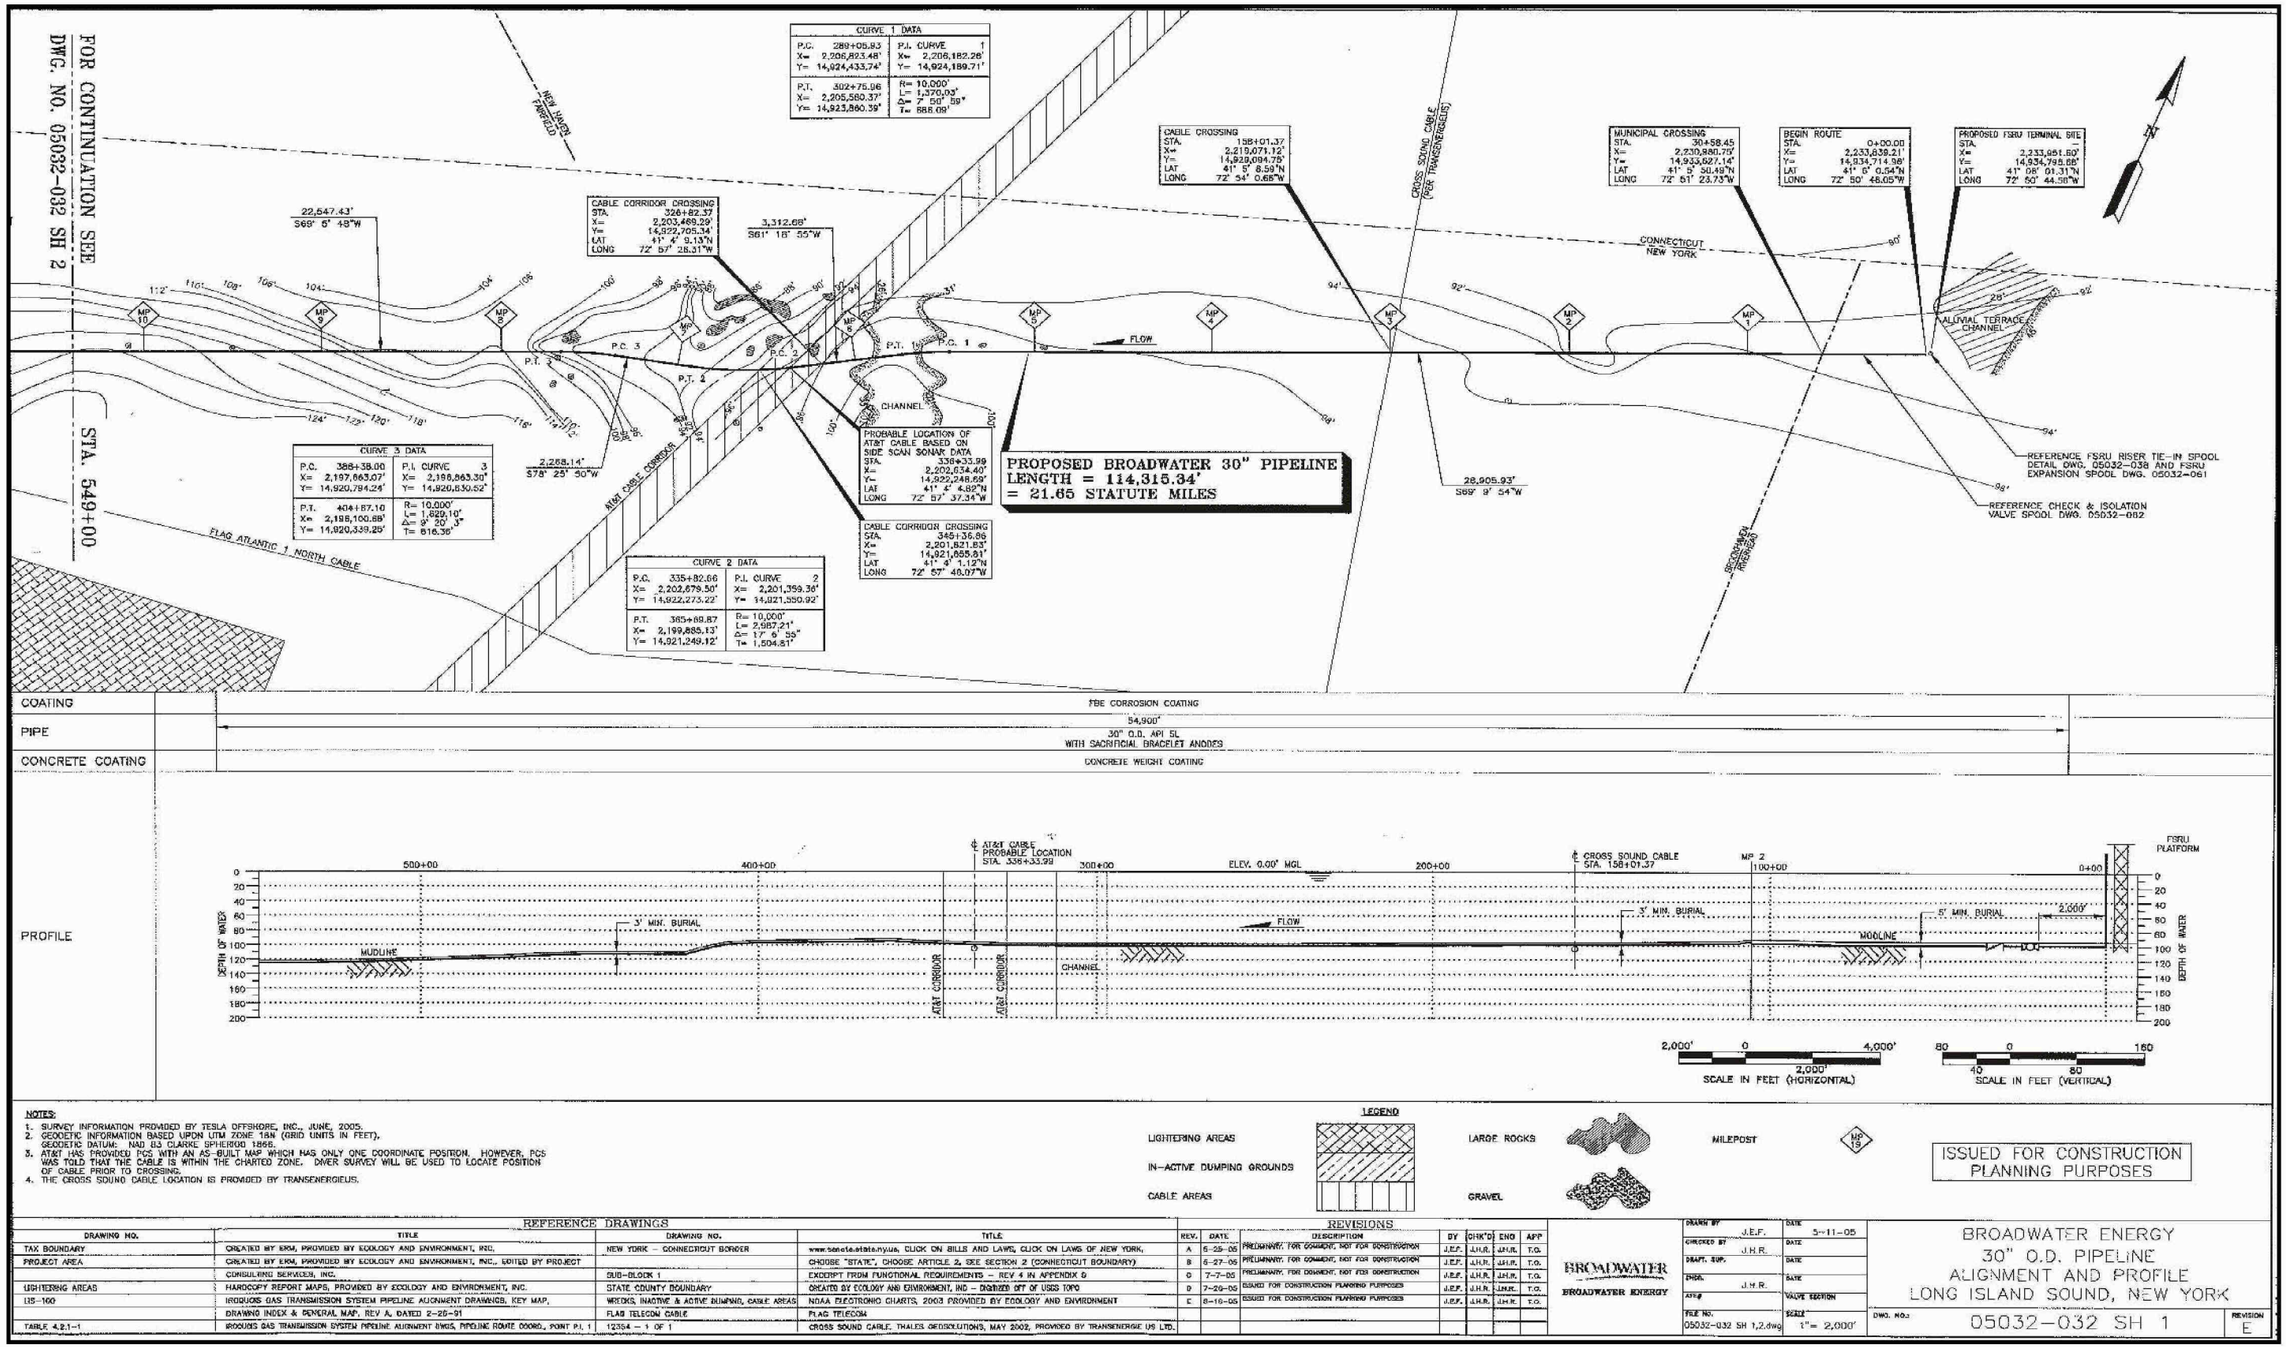


# Appendix C-4
# Broadwater LNG Project
# Proposed Pipeline Alignment

Sheet 1 of 2