For more information about the maps referred/attached to this document, please send an email inquiry to gcos.inquires@noaa.gov.

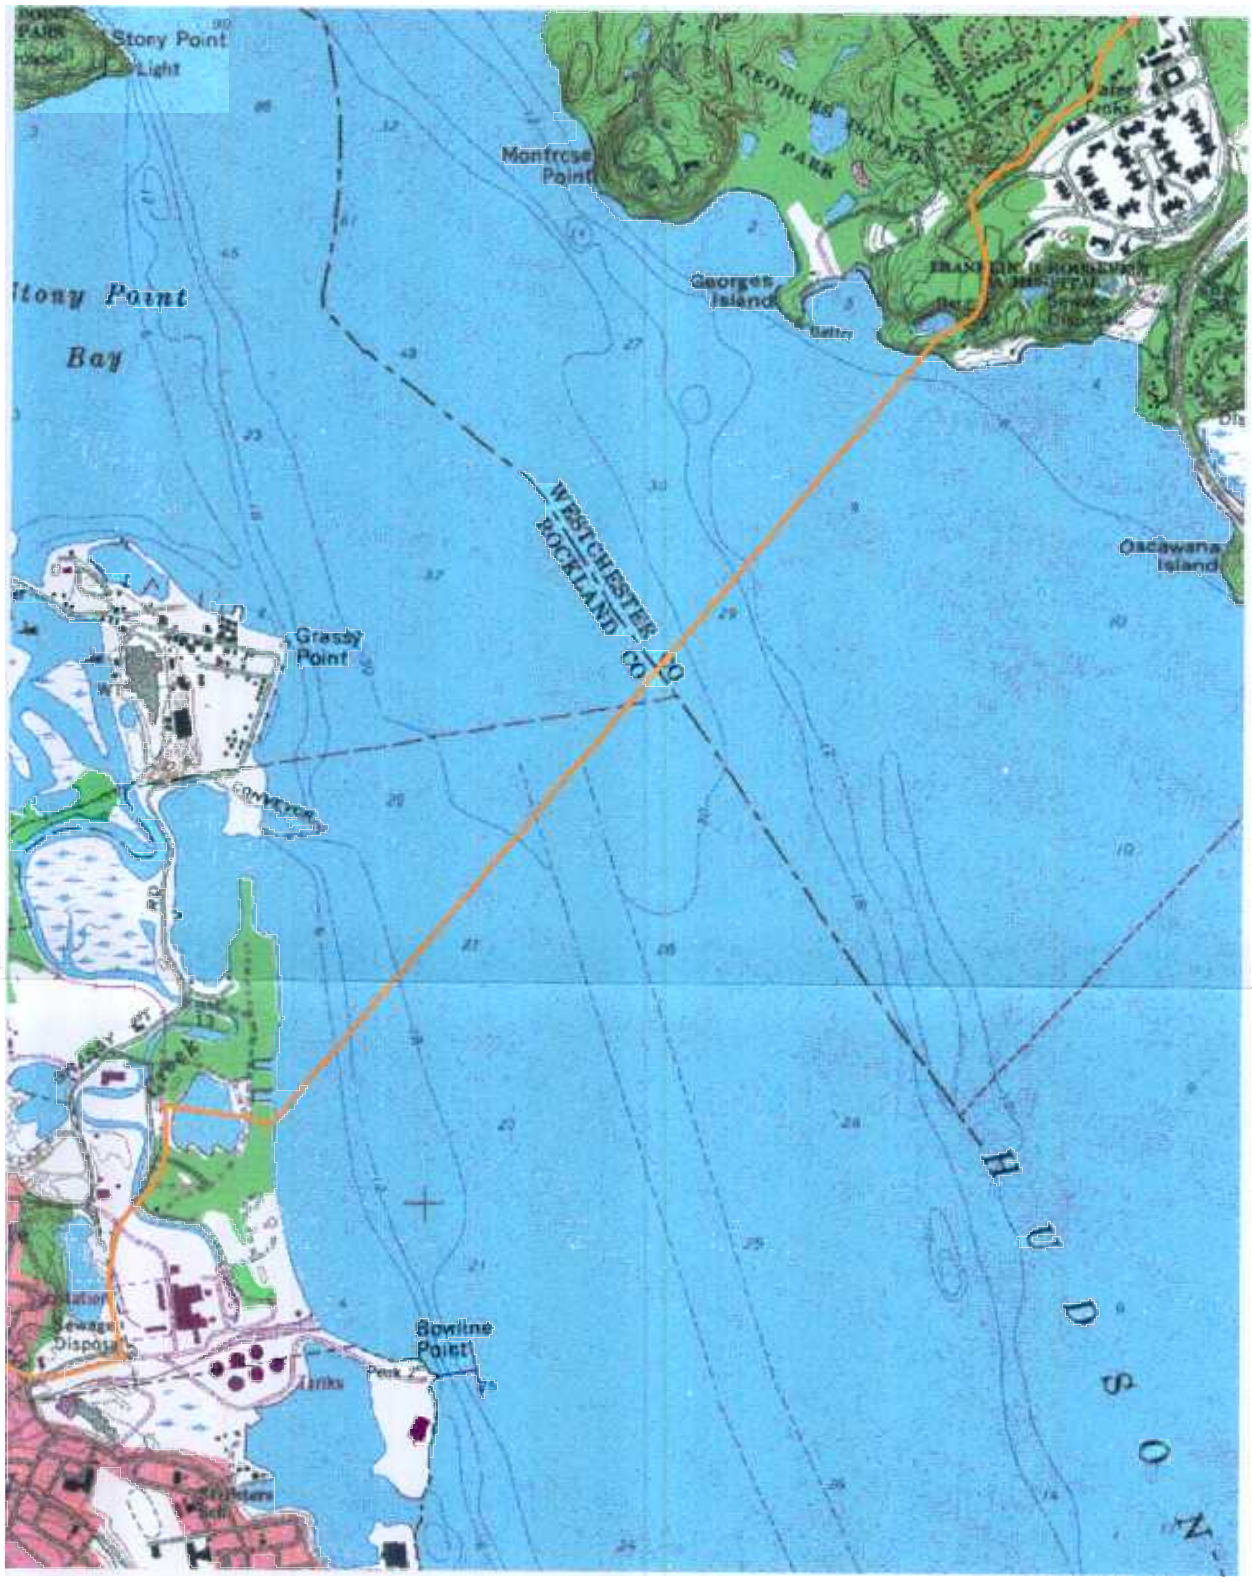

LEGEND

Proposed Millennium Pipeline as Filed 11/98

(MP 387.5 to MP 390.5)

f:\engr\hudson\nys_dos\nysdos_hudson_crossing.apr
i:\engr\gis projects\wpsaves\library\5653.prt

THIS DESIGN IS THE PROPERTY OF MILLENNIUM PIPELINE COMPANY. THIS DESIGN MUST NOT BE REPRODUCED OR LOANED WITHOUT PERMISSION AND MUST BE RETURNED UPON REQUEST.

NO.	DATE	DESCRIPTION	DWN.	APP'D.	APP'D.
		REVISIONS			

MILLENNIUM PIPELINE

MILLENNIUM PIPELINE COMPANY

Figure 1
Hudson River Blasting Plan

SCALE	1 : 24,000
JOB NO.	
MILLENNIUM DWG. NO.	
AREA / DISTRICT	
DRAWING NO.	8525-GIS-5653
GIS NO.	
SHT 1 OF 1 SHTS	

DRAWN: CFC DATE: 4/17/02 CHECKED: REH DATE: 4/17/02 PROJ. ENGR.: JRA
APP'D: REH DATE: 4/17/02 DATE: 4/17/02