TRANSPORTATION CORRIDOR AGENCIES

DLL — DISTURBANCE LIMIT LINE

"A" CL — SR-241 CENTER LINE

"CR" CL — CRISTIANITOS ROAD CENTER LINE

"NE-CONN" CL — NORTH-EAST CONNECTOR CONTROL LINE

"CR-4" CL — SR-241 OFF-RAMP CONTROL LINE

"CR-1" CL — SR-241 ON-RAMP CONTROL LINE

R/W BWF — CALTRANS RIGHT OF WAY ON TOP OF BARRIER WALL (MOUSE WALL*)

14' HIGH SOUNDWALL

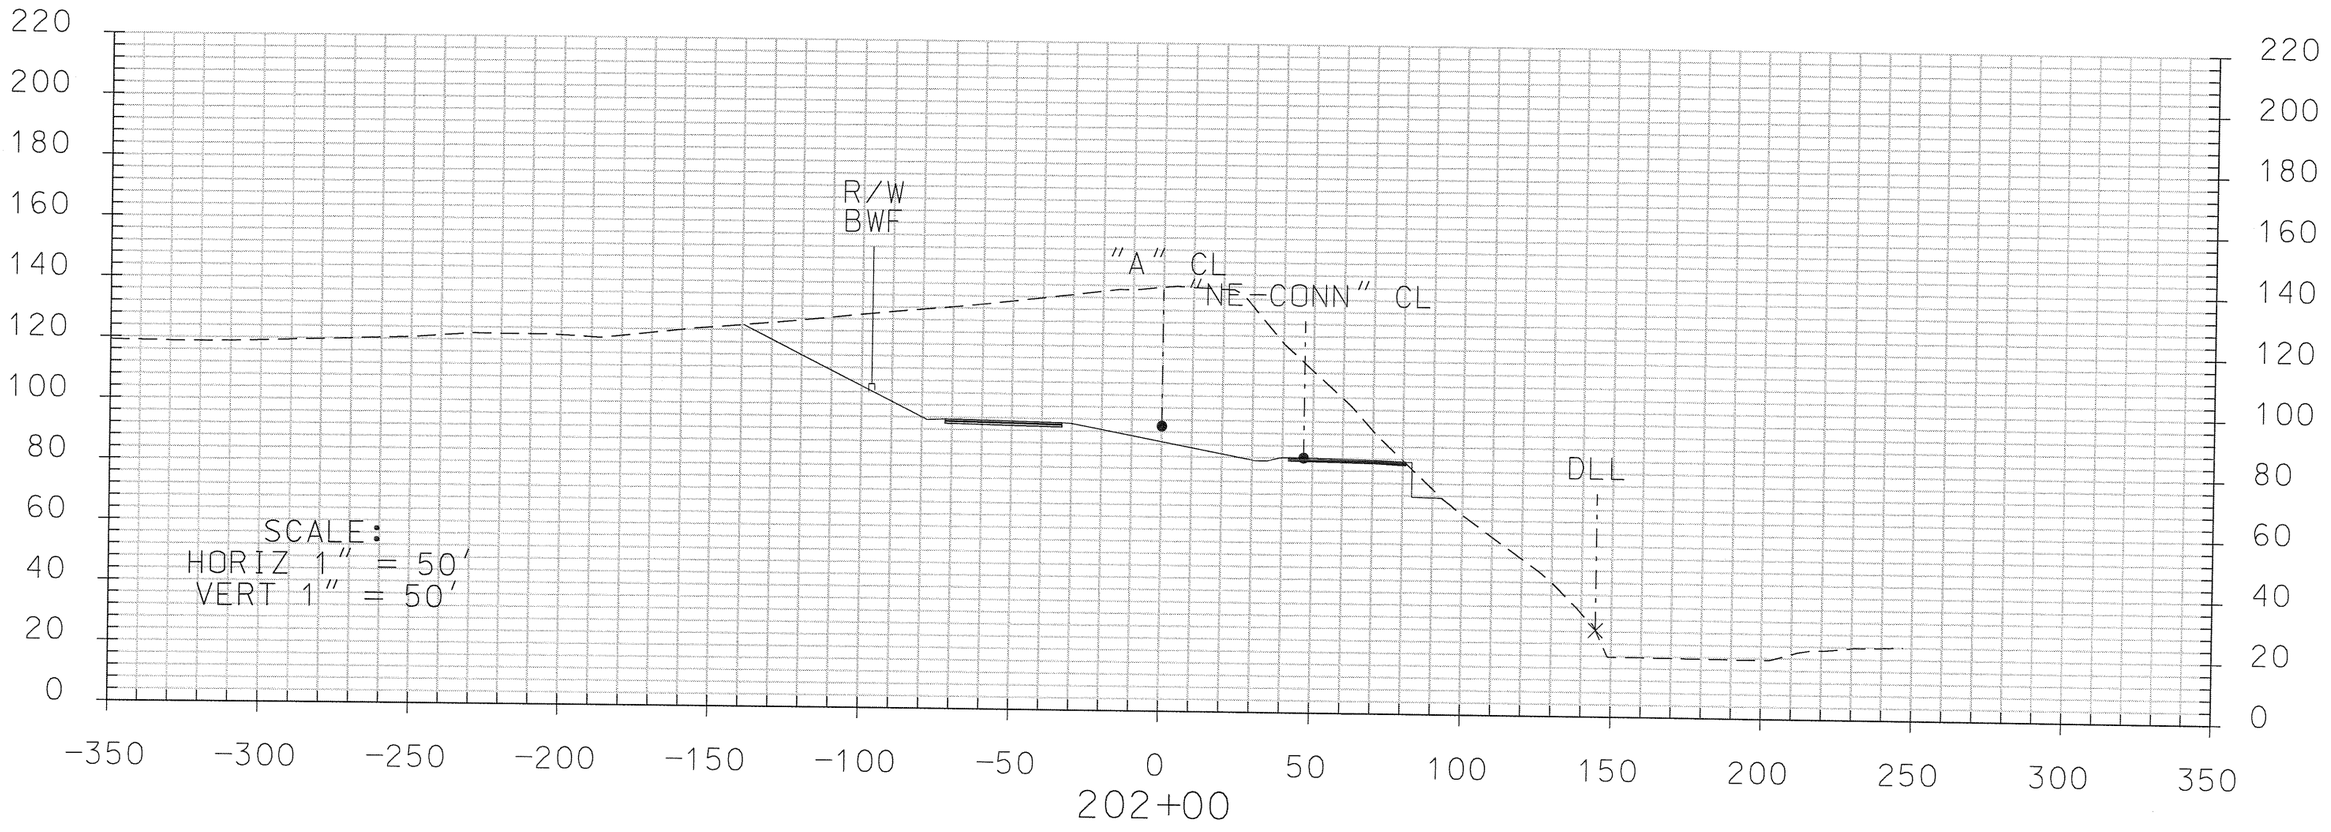

FOOTHILL TRANSPORTATION CORRIDOR-SOUTH

*PLACEMENT OF THE MOUSEWALL IS CONCEPTUAL AND PENDING A FINALIZED PACIFIC POCKET MOUSE MANAGEMENT PLAN

CRISTIANITOS CROSS SECTION
SECTION 2
INITIAL PROJECT

X-1

s2-x-section-coastal-2.dgn 1/24/2007 5:10:59 PM

TRANSPORTATION CORRIDOR AGENCIES

DLL — DISTURBANCE LIMIT LINE

"A" CL — SR-241 CENTER LINE

"CR" CL — CRISTIANITOS ROAD CENTER LINE

"NE-CONN" CL — NORTH-EAST CONNECTOR CONTROL LINE

"CR-4" CL — SR-241 OFF-RAMP CONTROL LINE

"CR-1" CL — SR-241 ON-RAMP CONTROL LINE

R/W BWF — CALTRANS RIGHT OF WAY ON TOP OF BARRIER WALL (MOUSE WALL*)

14' HIGH SOUNDWALL

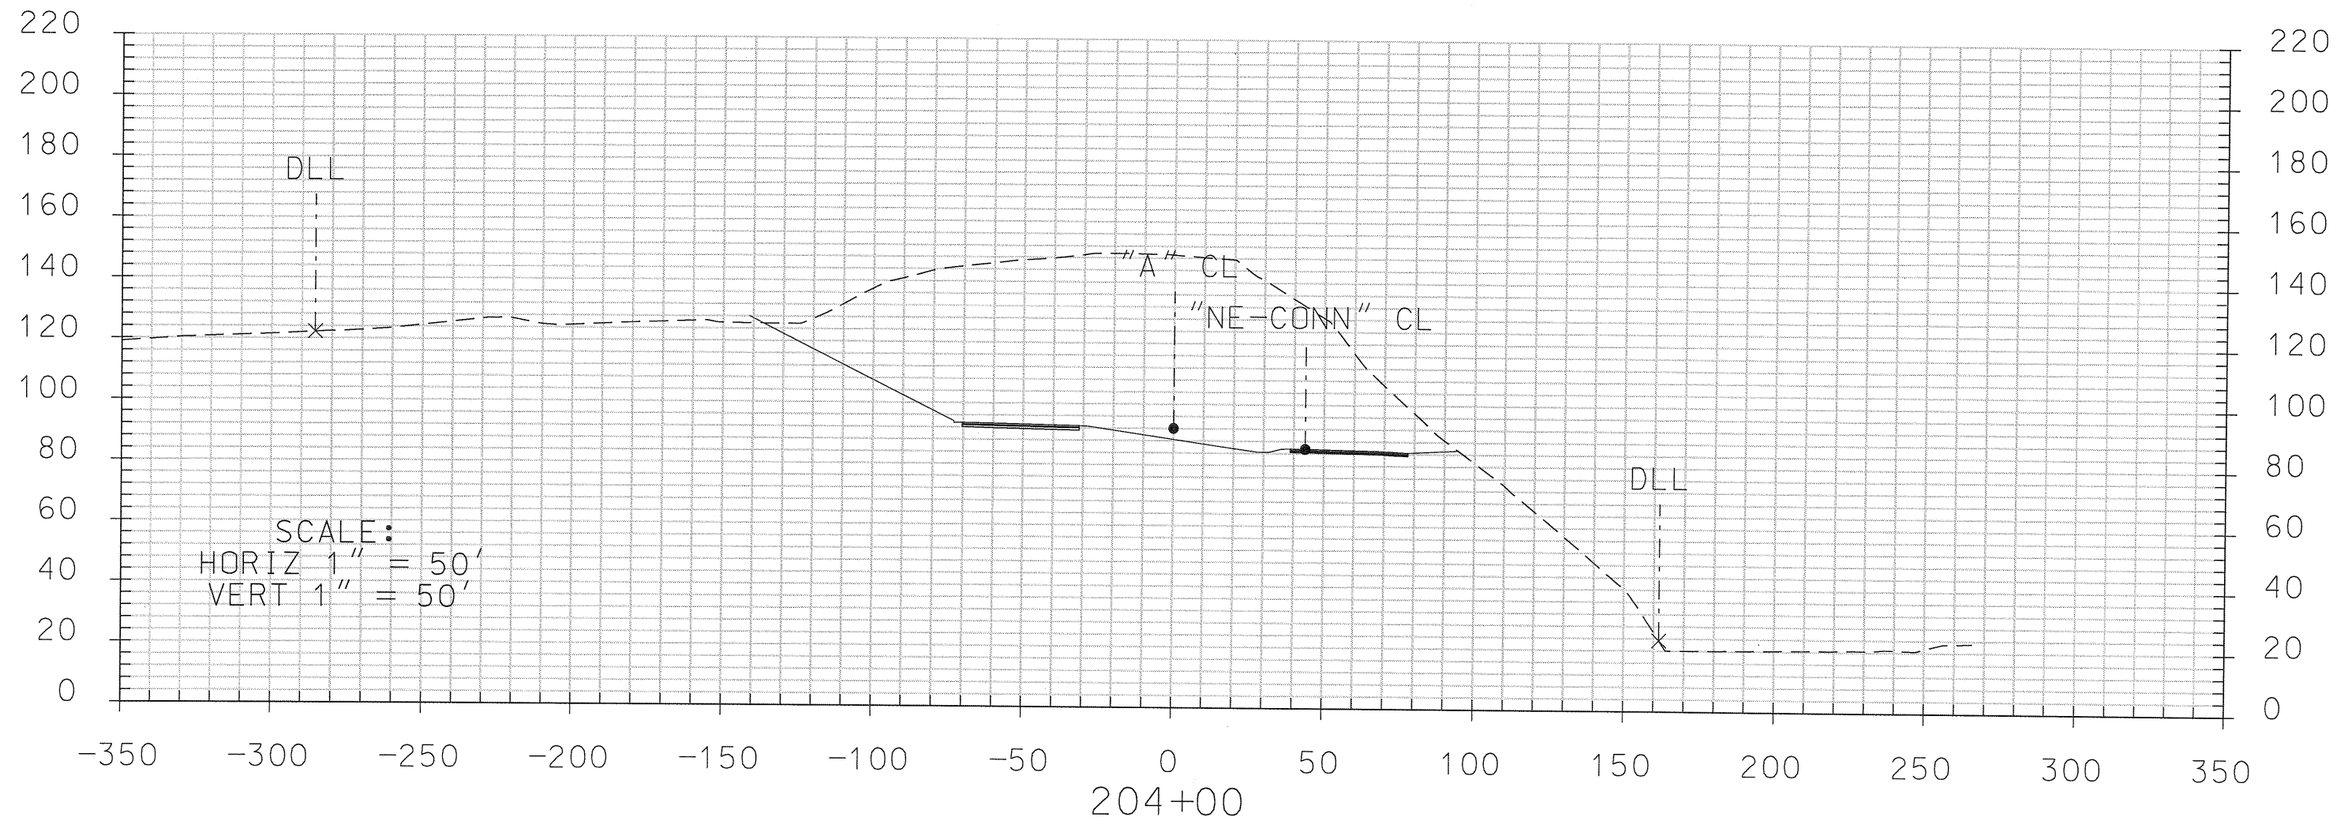

FOOTHILL TRANSPORTATION CORRIDOR-SOUTH

*PLACEMENT OF THE MOUSEWALL IS CONCEPTUAL AND PENDING A FINALIZED PACIFIC POCKET MOUSE MANAGEMENT PLAN

CRISTIANITOS CROSS SECTION
SECTION 2
INITIAL PROJECT

X-2

s2-x-section-coastal-2.dgn 1/24/2007 5:11:03 PM

TRANSPORTATION CORRIDOR AGENCIES

DLL — DISTURBANCE LIMIT LINE

"A" CL — SR-241 CENTER LINE

"CR" CL — CRISTIANITOS ROAD CENTER LINE

"NE-CONN" CL — NORTH-EAST CONNECTOR CONTROL LINE

"CR-4" CL — SR-241 OFF-RAMP CONTROL LINE

"CR-1" CL — SR-241 ON-RAMP CONTROL LINE

R/W BWF — CALTRANS RIGHT OF WAY ON TOP OF BARRIER WALL (MOUSE WALL*)

14' HIGH SOUNDWALL

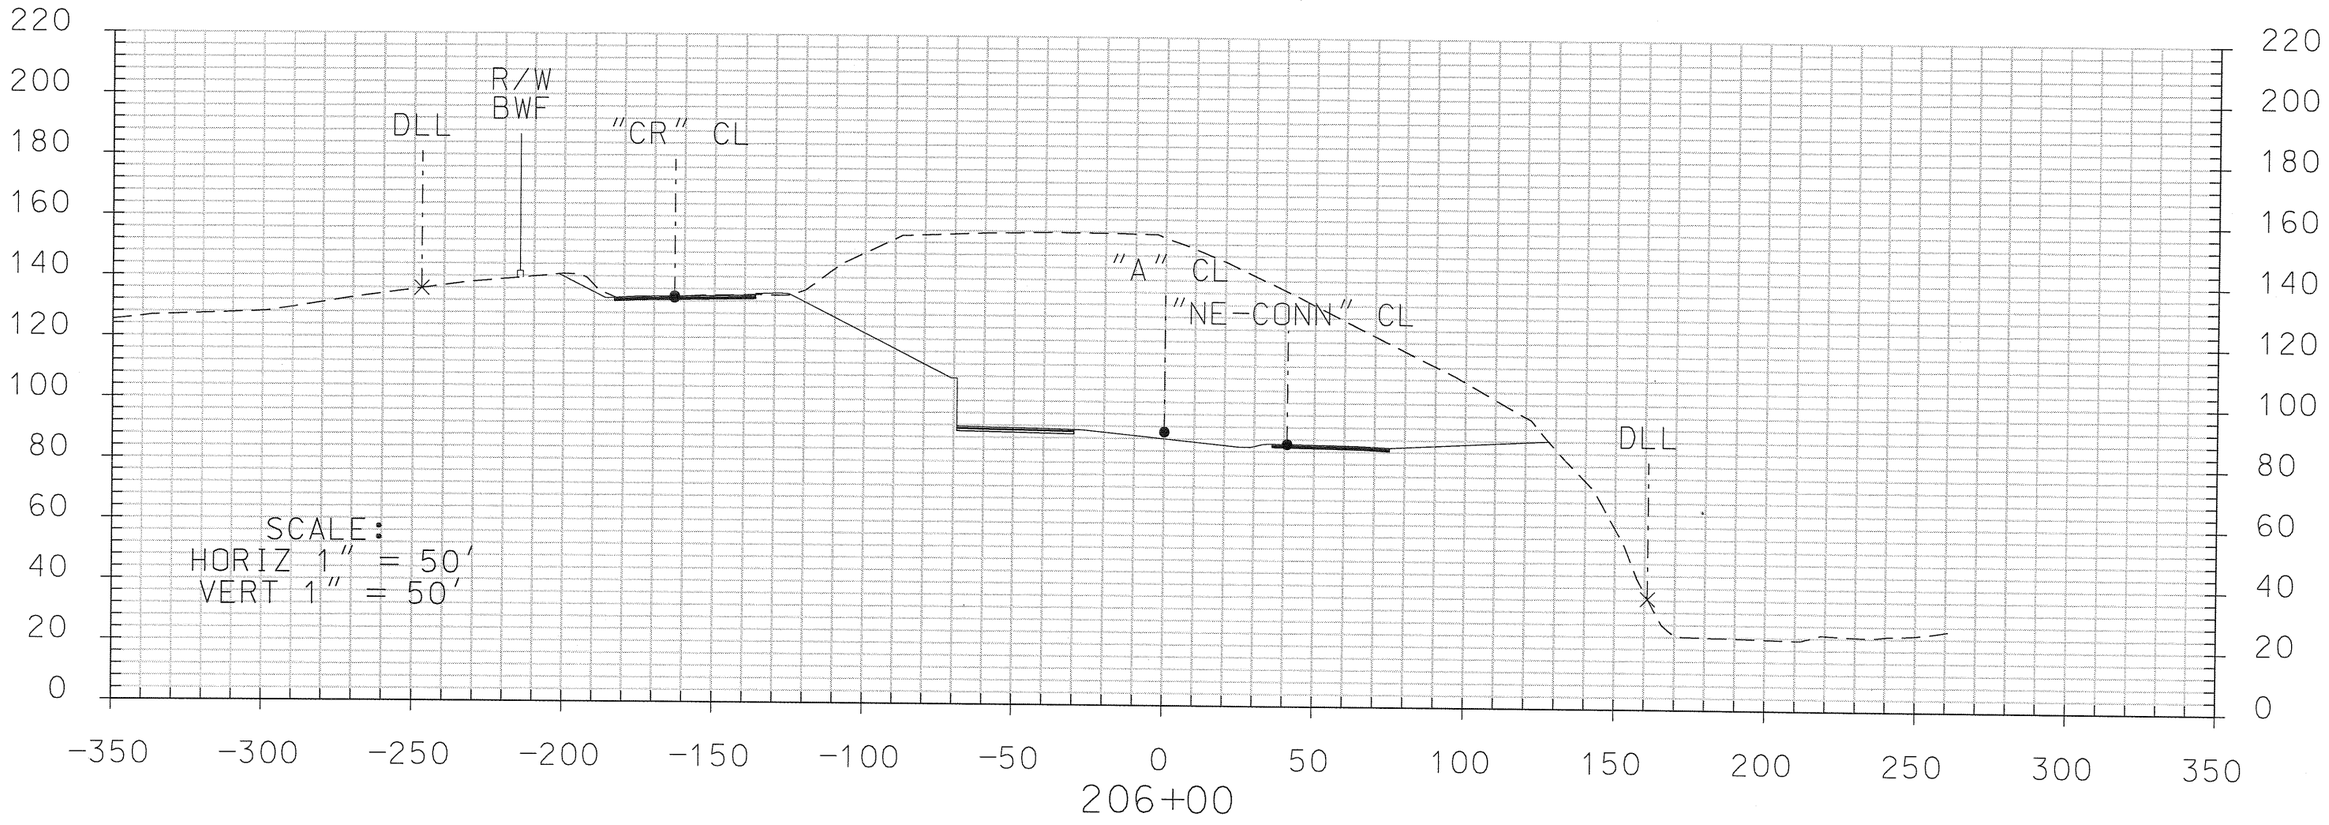

FOOTHILL TRANSPORTATION CORRIDOR-SOUTH

*PLACEMENT OF THE MOUSEWALL IS CONCEPTUAL AND PENDING A FINALIZED PACIFIC POCKET MOUSE MANAGEMENT PLAN

CRISTIANITOS CROSS SECTION
SECTION 2
INITIAL PROJECT

X-3

s2-x-section-coastal-2.dgn 1/24/2007 5:11:07 PM

TRANSPORTATION CORRIDOR AGENCIES

DLL — DISTURBANCE LIMIT LINE

"A" CL — SR-241 CENTER LINE

"CR" CL — CRISTIANITOS ROAD CENTER LINE

"NE-CONN" CL — NORTH-EAST CONNECTOR CONTROL LINE

"CR-4" CL — SR-241 OFF-RAMP CONTROL LINE

"CR-1" CL — SR-241 ON-RAMP CONTROL LINE

R/W BWF — CALTRANS RIGHT OF WAY ON TOP OF BARRIER WALL (MOUSE WALL*)

14' HIGH SOUNDWALL

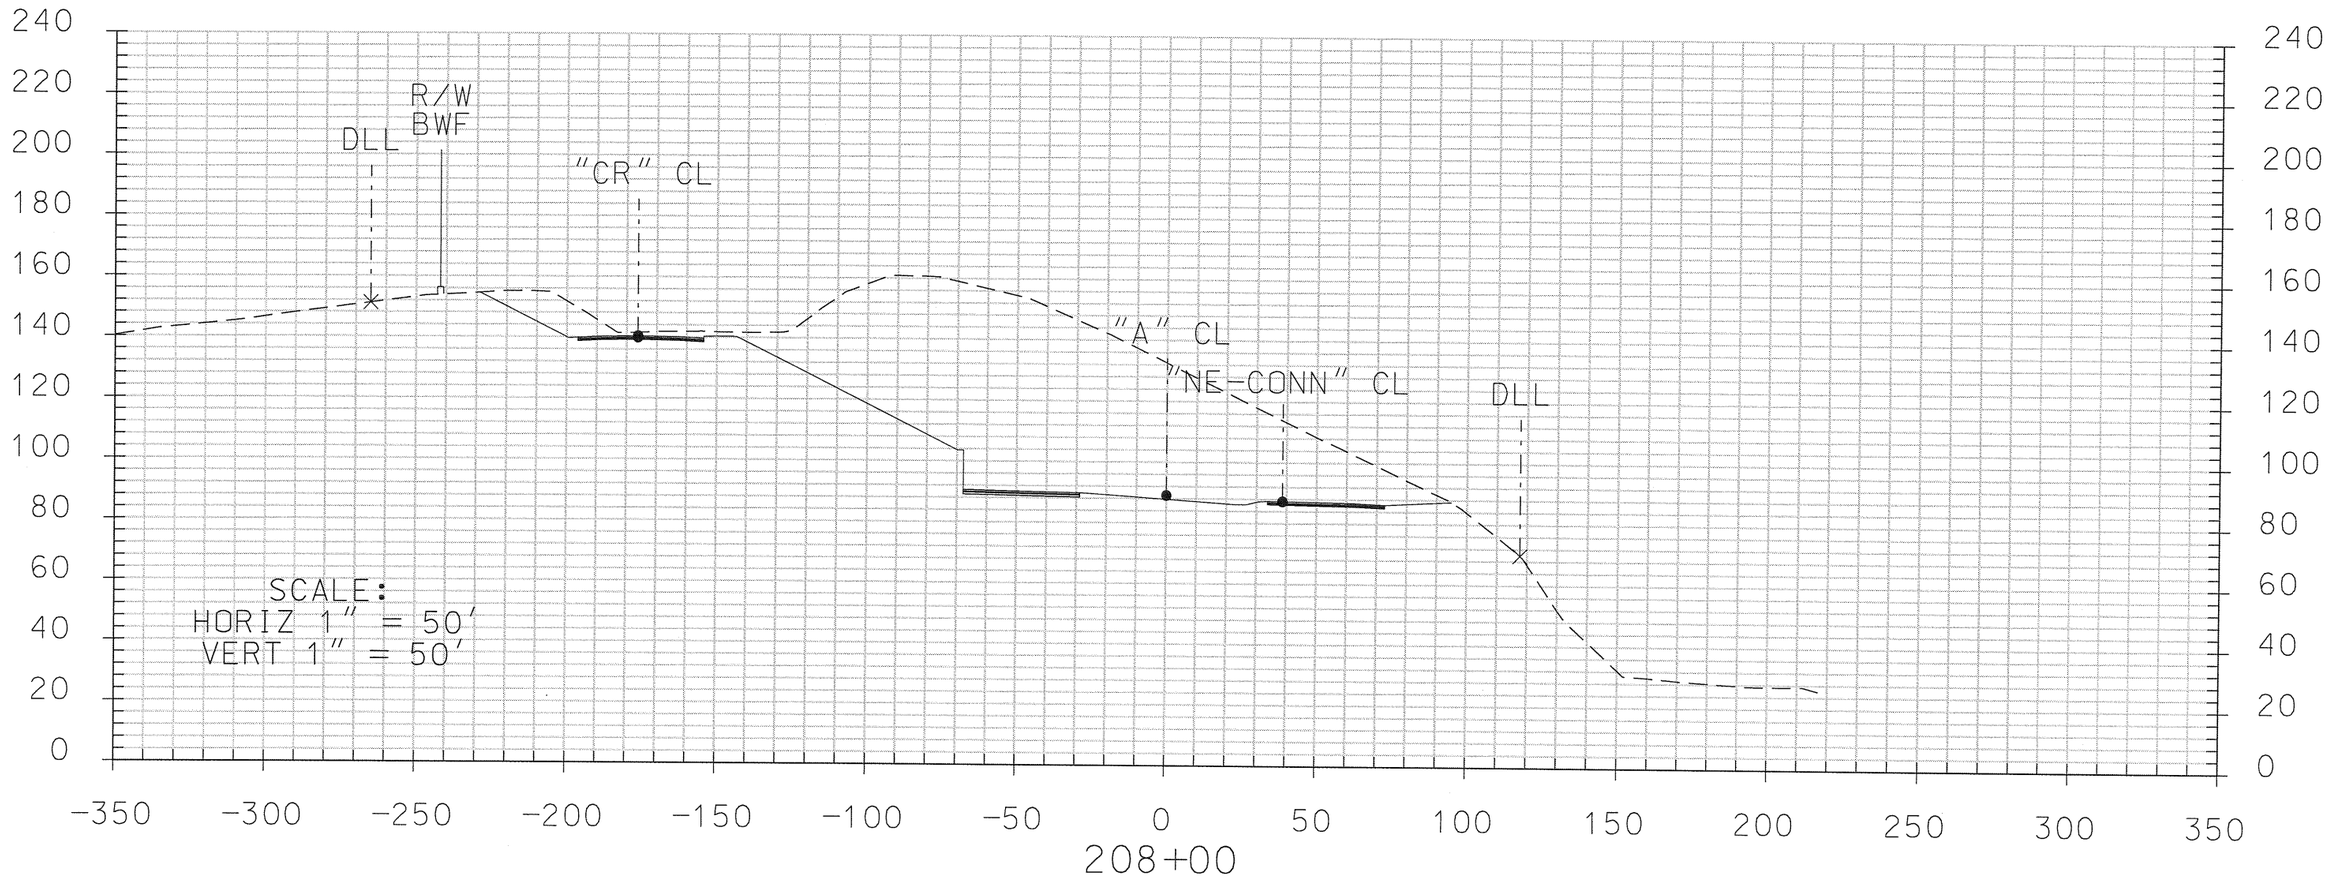

FOOTHILL TRANSPORTATION CORRIDOR-SOUTH

*PLACEMENT OF THE MOUSEWALL IS CONCEPTUAL AND PENDING A FINALIZED PACIFIC POCKET MOUSE MANAGEMENT PLAN

CRISTIANITOS CROSS SECTION
SECTION 2
INITIAL PROJECT

X-4

s2-x-section-coastal-2.dgn 1/24/2007 5:11:11 PM

TRANSPORTATION CORRIDOR AGENCIES

DLL — DISTURBANCE LIMIT LINE

"A" CL — SR-241 CENTER LINE

"CR" CL — CRISTIANITOS ROAD CENTER LINE

"NE-CONN" CL — NORTH-EAST CONNECTOR CONTROL LINE

"CR-4" CL — SR-241 OFF-RAMP CONTROL LINE

"CR-1" CL — SR-241 ON-RAMP CONTROL LINE

R/W BWF — CALTRANS RIGHT OF WAY ON TOP OF BARRIER WALL (MOUSE WALL*)

14' HIGH SOUNDWALL

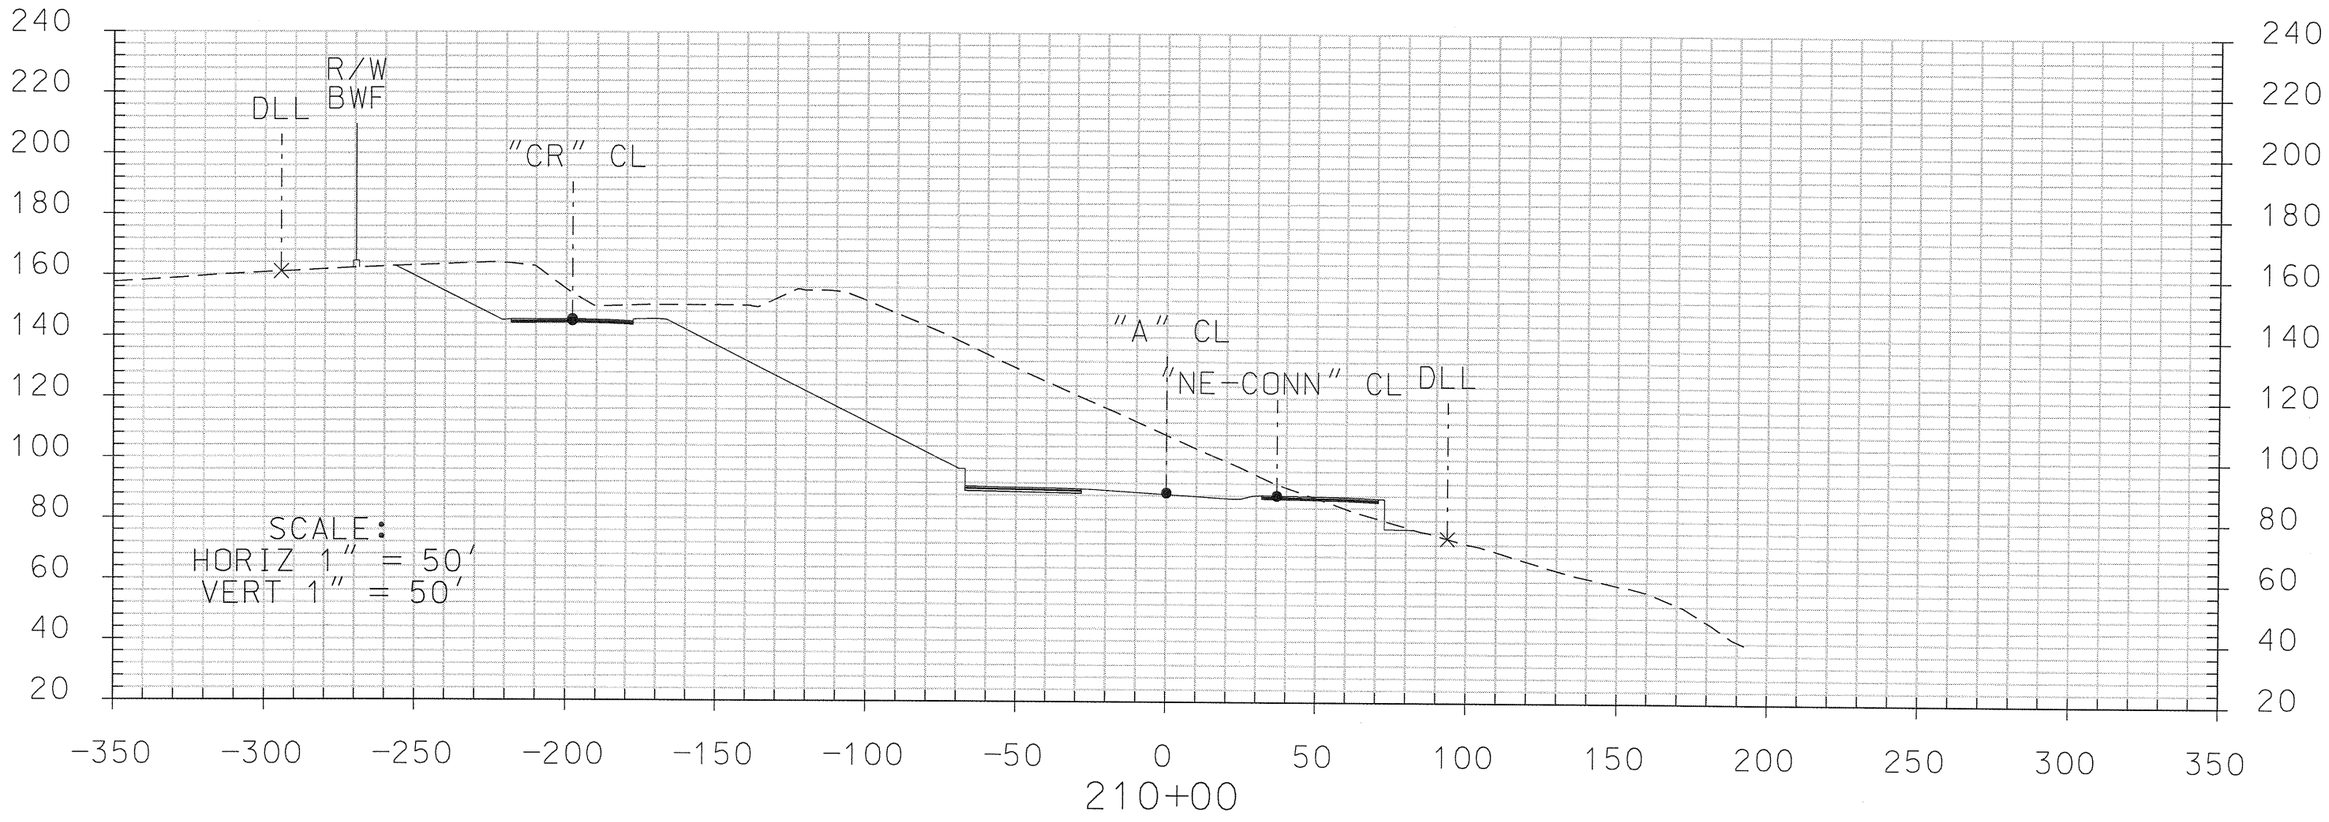

FOOTHILL TRANSPORTATION CORRIDOR-SOUTH

*PLACEMENT OF THE MOUSEWALL IS CONCEPTUAL AND PENDING A FINALIZED PACIFIC POCKET MOUSE MANAGEMENT PLAN

CRISTIANITOS CROSS SECTION
SECTION 2
INITIAL PROJECT

X-5

s2-x-section-coastal-2.dgn 1/24/2007 5:11:15 PM

TRANSPORTATION CORRIDOR AGENCIES

DLL — DISTURBANCE LIMIT LINE

"A" CL — SR-241 CENTER LINE

"CR" CL — CRISTIANITOS ROAD CENTER LINE

"NE-CONN" CL — NORTH-EAST CONNECTOR CONTROL LINE

"CR-4" CL — SR-241 OFF-RAMP CONTROL LINE

"CR-1" CL — SR-241 ON-RAMP CONTROL LINE

R/W BWF — CALTRANS RIGHT OF WAY ON TOP OF BARRIER WALL (MOUSE WALL*)

14' HIGH SOUNDWALL

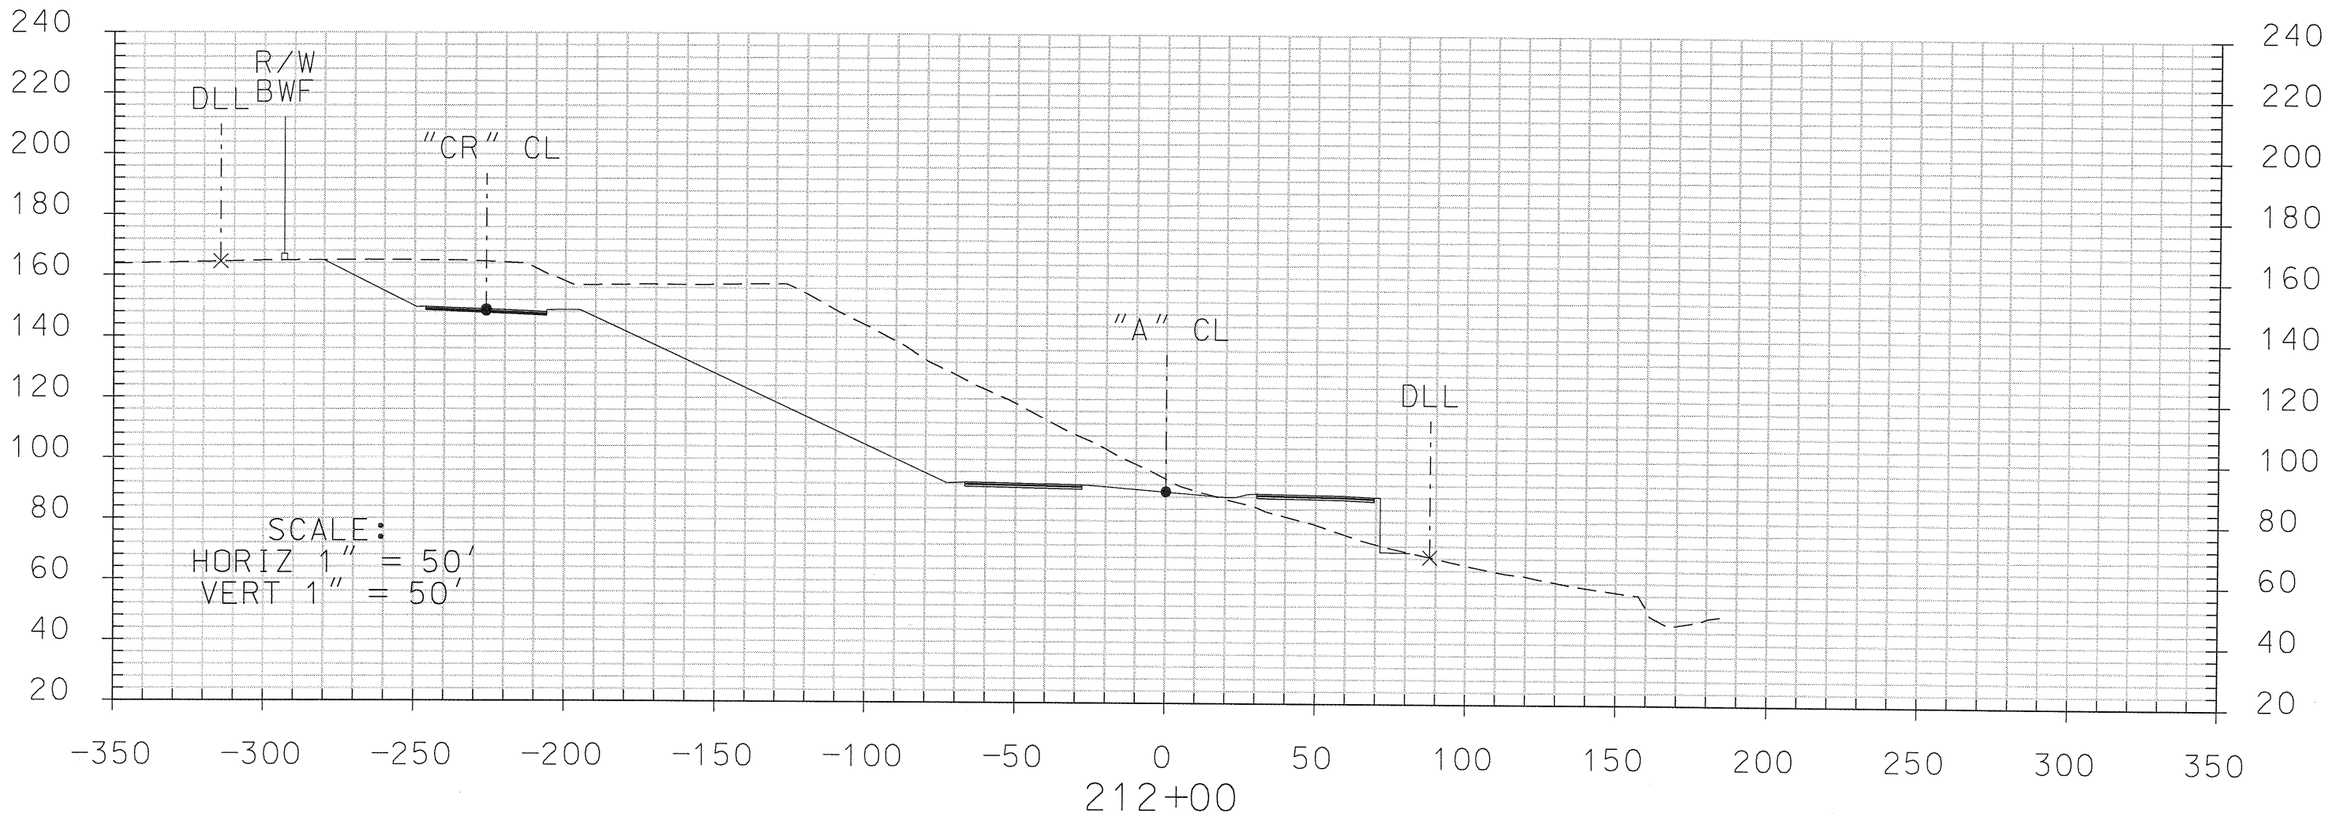

FOOTHILL TRANSPORTATION CORRIDOR-SOUTH

*PLACEMENT OF THE MOUSEWALL IS CONCEPTUAL AND PENDING A FINALIZED PACIFIC POCKET MOUSE MANAGEMENT PLAN

CRISTIANITOS CROSS SECTION
SECTION 2
INITIAL PROJECT

X-6

s2-x-section-coastal-2.dgn 1/24/2007 5:11:19 PM

TRANSPORTATION CORRIDOR AGENCIES

DLL — DISTURBANCE LIMIT LINE

"A" CL — SR-241 CENTER LINE

"CR" CL — CRISTIANITOS ROAD CENTER LINE

"NE-CONN" CL — NORTH-EAST CONNECTOR CONTROL LINE

"CR-4" CL — SR-241 OFF-RAMP CONTROL LINE

"CR-1" CL — SR-241 ON-RAMP CONTROL LINE

R/W BWF — CALTRANS RIGHT OF WAY ON TOP OF BARRIER WALL (MOUSE WALL*)

14' HIGH SOUNDWALL

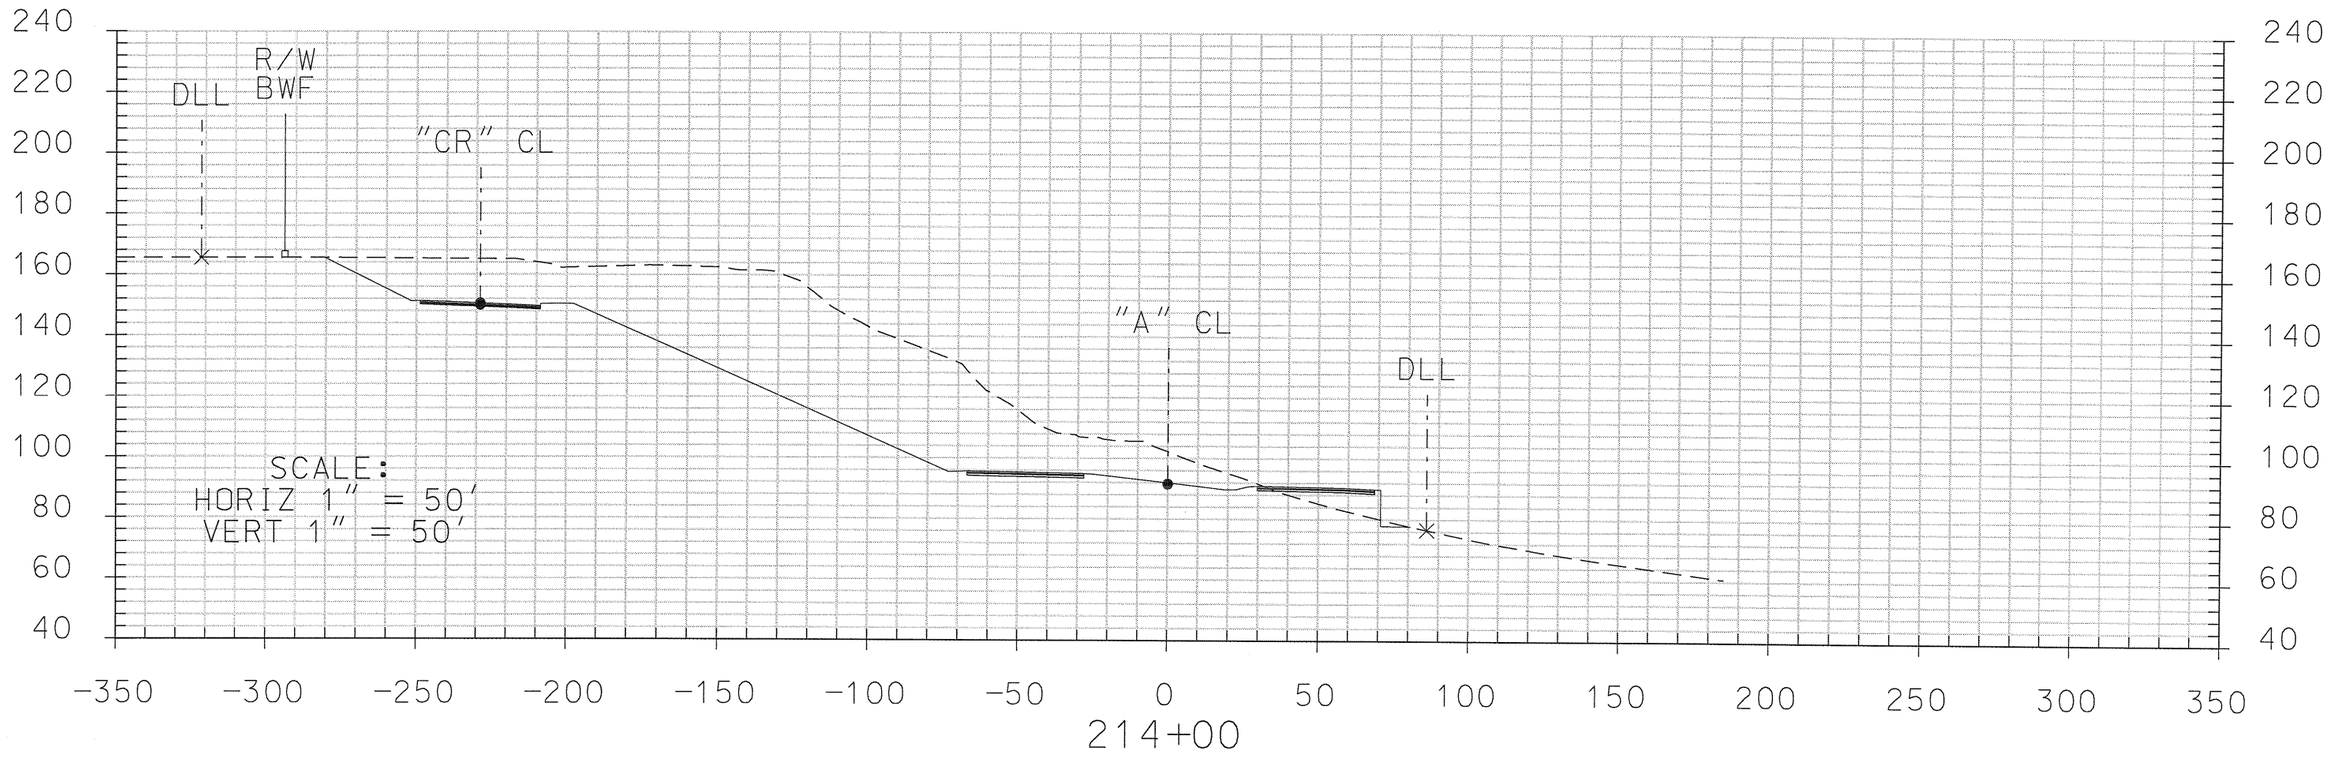

FOOTHILL TRANSPORTATION CORRIDOR-SOUTH

*PLACEMENT OF THE MOUSEWALL IS CONCEPTUAL AND PENDING A FINALIZED PACIFIC POCKET MOUSE MANAGEMENT PLAN

CRISTIANITOS CROSS SECTION
SECTION 2
INITIAL PROJECT

X-7

s2-x-section-coastal-2.dgn 1/24/2007 5:11:23 PM

TRANSPORTATION CORRIDOR AGENCIES

DLL — DISTURBANCE LIMIT LINE

"A" CL — SR-241 CENTER LINE

"CR" CL — CRISTIANITOS ROAD CENTER LINE

"NE-CONN" CL — NORTH-EAST CONNECTOR CONTROL LINE

"CR-4" CL — SR-241 OFF-RAMP CONTROL LINE

"CR-1" CL — SR-241 ON-RAMP CONTROL LINE

R/W BWF — CALTRANS RIGHT OF WAY ON TOP OF BARRIER WALL (MOUSE WALL*)

14' HIGH SOUNDWALL

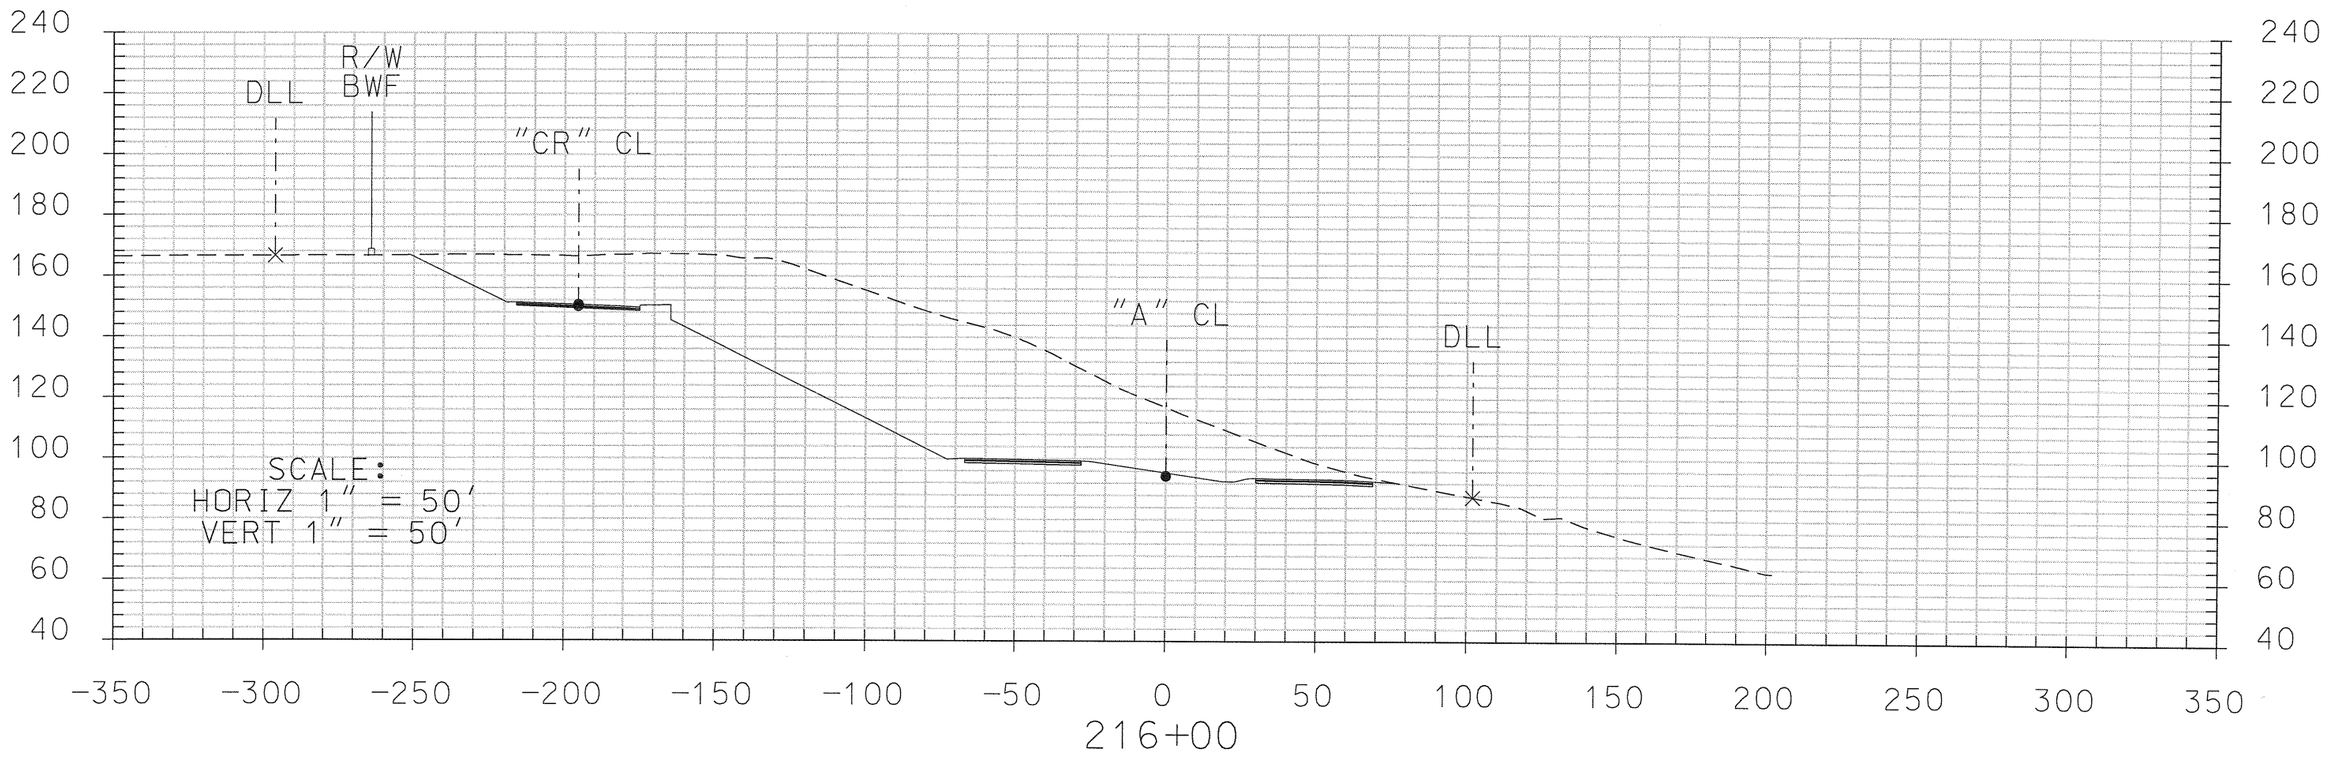

FOOTHILL TRANSPORTATION CORRIDOR-SOUTH

*PLACEMENT OF THE MOUSEWALL IS CONCEPTUAL AND PENDING A FINALIZED PACIFIC POCKET MOUSE MANAGEMENT PLAN

CRISTIANITOS CROSS SECTION
SECTION 2
INITIAL PROJECT

X-8

s2-x-section-coastal-2.dgn 1/24/2007 5:11:27 PM

TRANSPORTATION CORRIDOR AGENCIES

DLL — DISTURBANCE LIMIT LINE

"A" CL — SR-241 CENTER LINE

"CR" CL — CRISTIANITOS ROAD CENTER LINE

"NE-CONN" CL — NORTH-EAST CONNECTOR CONTROL LINE

"CR-4" CL — SR-241 OFF-RAMP CONTROL LINE

"CR-1" CL — SR-241 ON-RAMP CONTROL LINE

R/W BWF — CALTRANS RIGHT OF WAY ON TOP OF BARRIER WALL (MOUSE WALL*)

14' HIGH SOUNDWALL

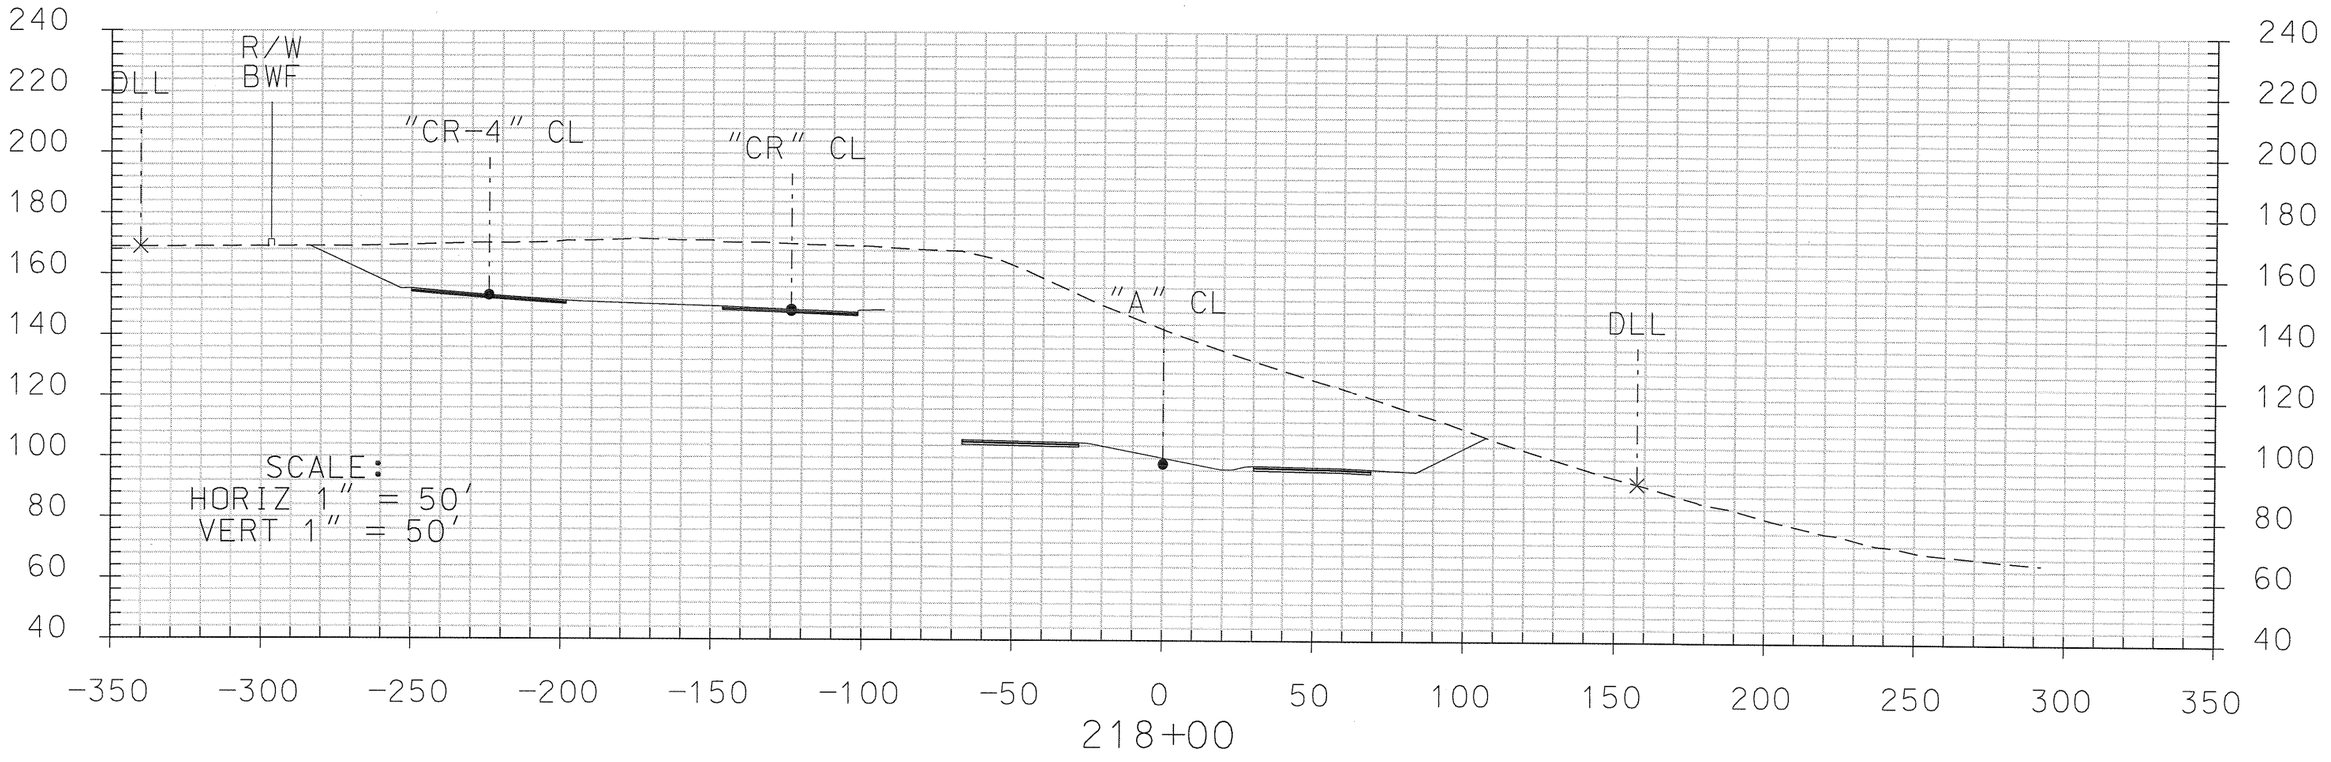

FOOTHILL TRANSPORTATION CORRIDOR-SOUTH

*PLACEMENT OF THE MOUSEWALL IS CONCEPTUAL AND PENDING A FINALIZED PACIFIC POCKET MOUSE MANAGEMENT PLAN

CRISTIANITOS CROSS SECTION
SECTION 2
INITIAL PROJECT

X-9

s2-x-section-coastal-2.dgn 1/24/2007 5:11:30 PM

TRANSPORTATION CORRIDOR AGENCIES

DLL — DISTURBANCE LIMIT LINE

"A" CL — SR-241 CENTER LINE

"CR" CL — CRISTIANITOS ROAD CENTER LINE

"NE-CONN" CL — NORTH-EAST CONNECTOR CONTROL LINE

"CR-4" CL — SR-241 OFF-RAMP CONTROL LINE

"CR-1" CL — SR-241 ON-RAMP CONTROL LINE

R/W BWF — CALTRANS RIGHT OF WAY ON TOP OF BARRIER WALL (MOUSE WALL*)

14' HIGH SOUNDWALL

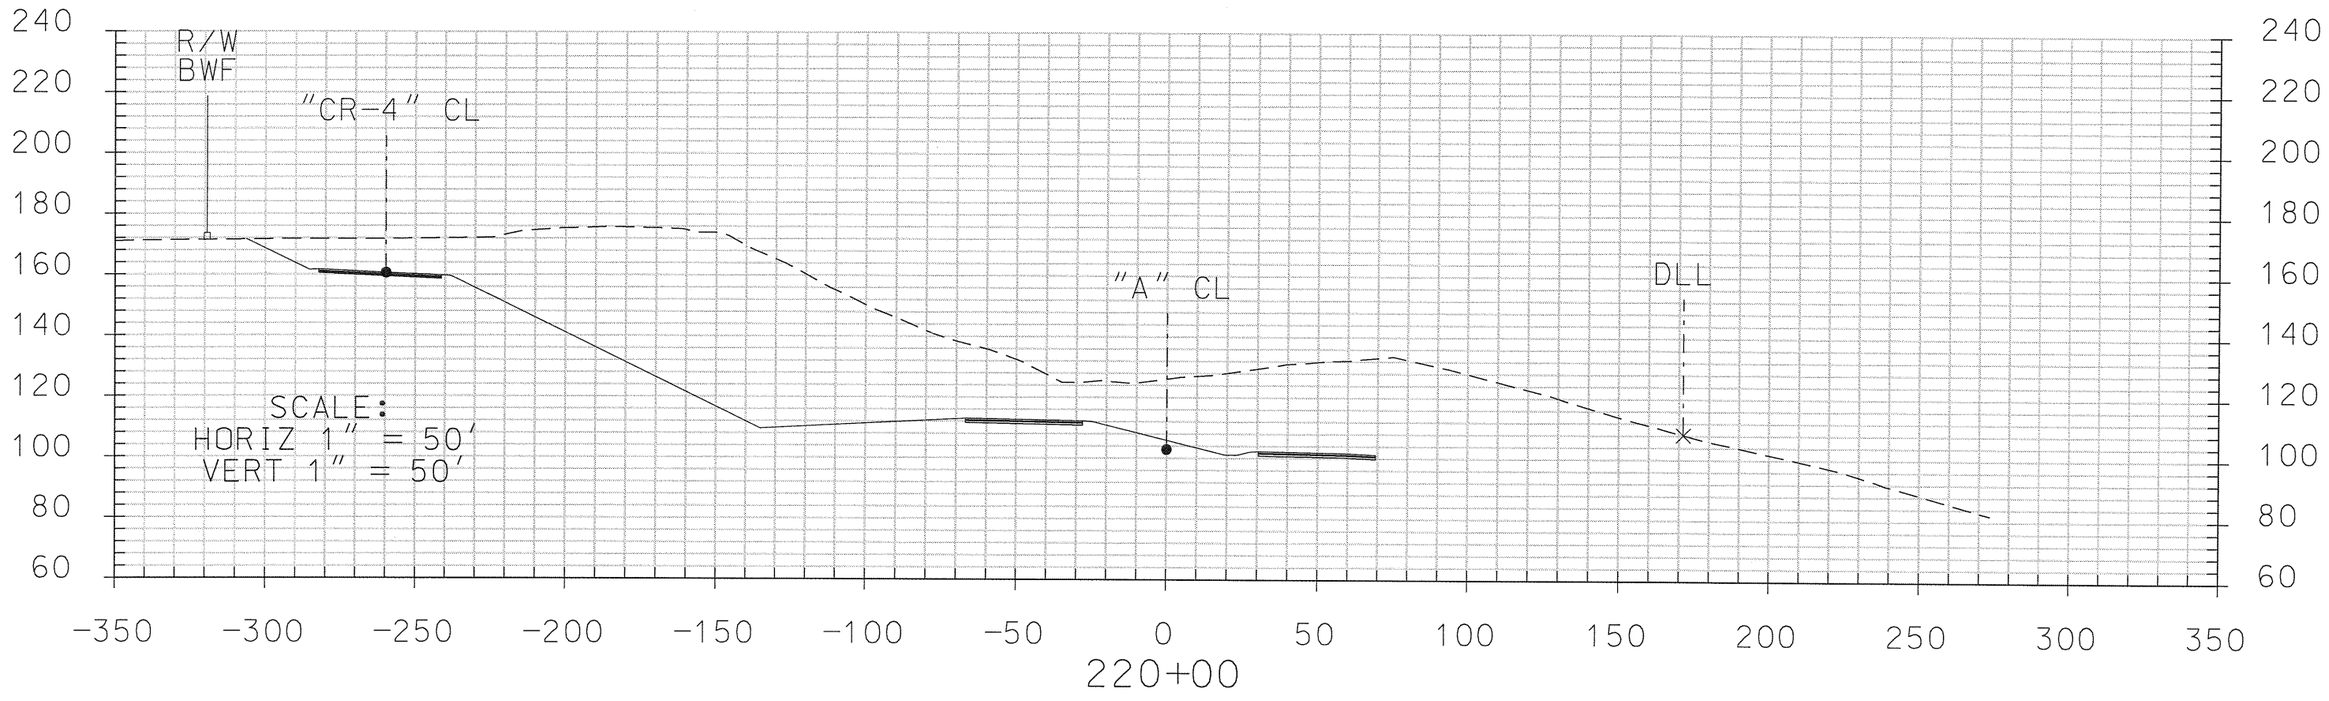

FOOTHILL TRANSPORTATION CORRIDOR-SOUTH

*PLACEMENT OF THE MOUSEWALL IS CONCEPTUAL AND PENDING A FINALIZED PACIFIC POCKET MOUSE MANAGEMENT PLAN

CRISTIANITOS CROSS SECTION
SECTION 2
INITIAL PROJECT

X-10

s2-x-section-coastal-2.dgn 1/24/2007 5:11:34 PM

TRANSPORTATION CORRIDOR AGENCIES

DLL — DISTURBANCE LIMIT LINE

"A" CL — SR-241 CENTER LINE

"CR" CL — CRISTIANITOS ROAD CENTER LINE

"NE-CONN" CL — NORTH-EAST CONNECTOR CONTROL LINE

"CR-4" CL — SR-241 OFF-RAMP CONTROL LINE

"CR-1" CL — SR-241 ON-RAMP CONTROL LINE

R/W BWF — CALTRANS RIGHT OF WAY ON TOP OF BARRIER WALL (MOUSE WALL*)

14' HIGH SOUNDWALL

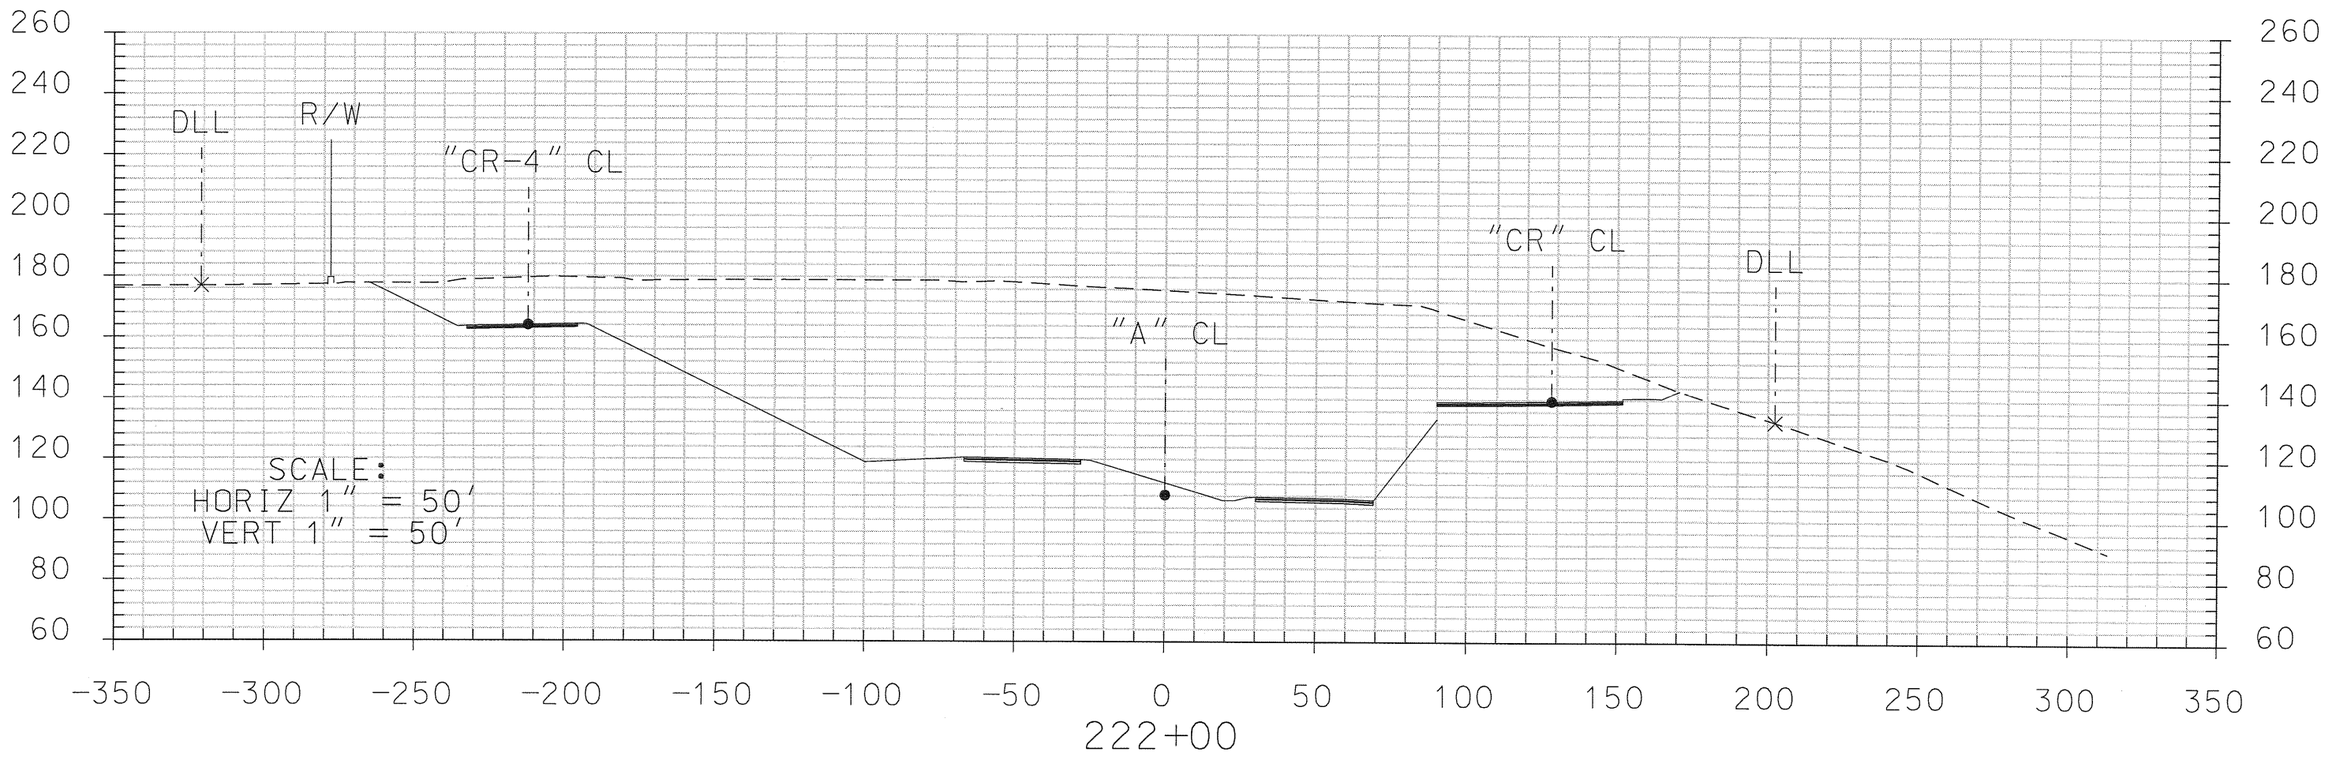

FOOTHILL TRANSPORTATION CORRIDOR-SOUTH

*PLACEMENT OF THE MOUSEWALL IS CONCEPTUAL AND PENDING A FINALIZED PACIFIC POCKET MOUSE MANAGEMENT PLAN

CRISTIANITOS CROSS SECTION
SECTION 2
INITIAL PROJECT

X-11

s2-x-section-coastal-2.dgn 1/24/2007 5:11:38 PM

TRANSPORTATION CORRIDOR AGENCIES

DLL — DISTURBANCE LIMIT LINE

"A" CL — SR-241 CENTER LINE

"CR" CL — CRISTIANITOS ROAD CENTER LINE

"NE-CONN" CL — NORTH-EAST CONNECTOR CONTROL LINE

"CR-4" CL — SR-241 OFF-RAMP CONTROL LINE

"CR-1" CL — SR-241 ON-RAMP CONTROL LINE

R/W BWF — CALTRANS RIGHT OF WAY ON TOP OF BARRIER WALL (MOUSE WALL*)

14' HIGH SOUNDWALL

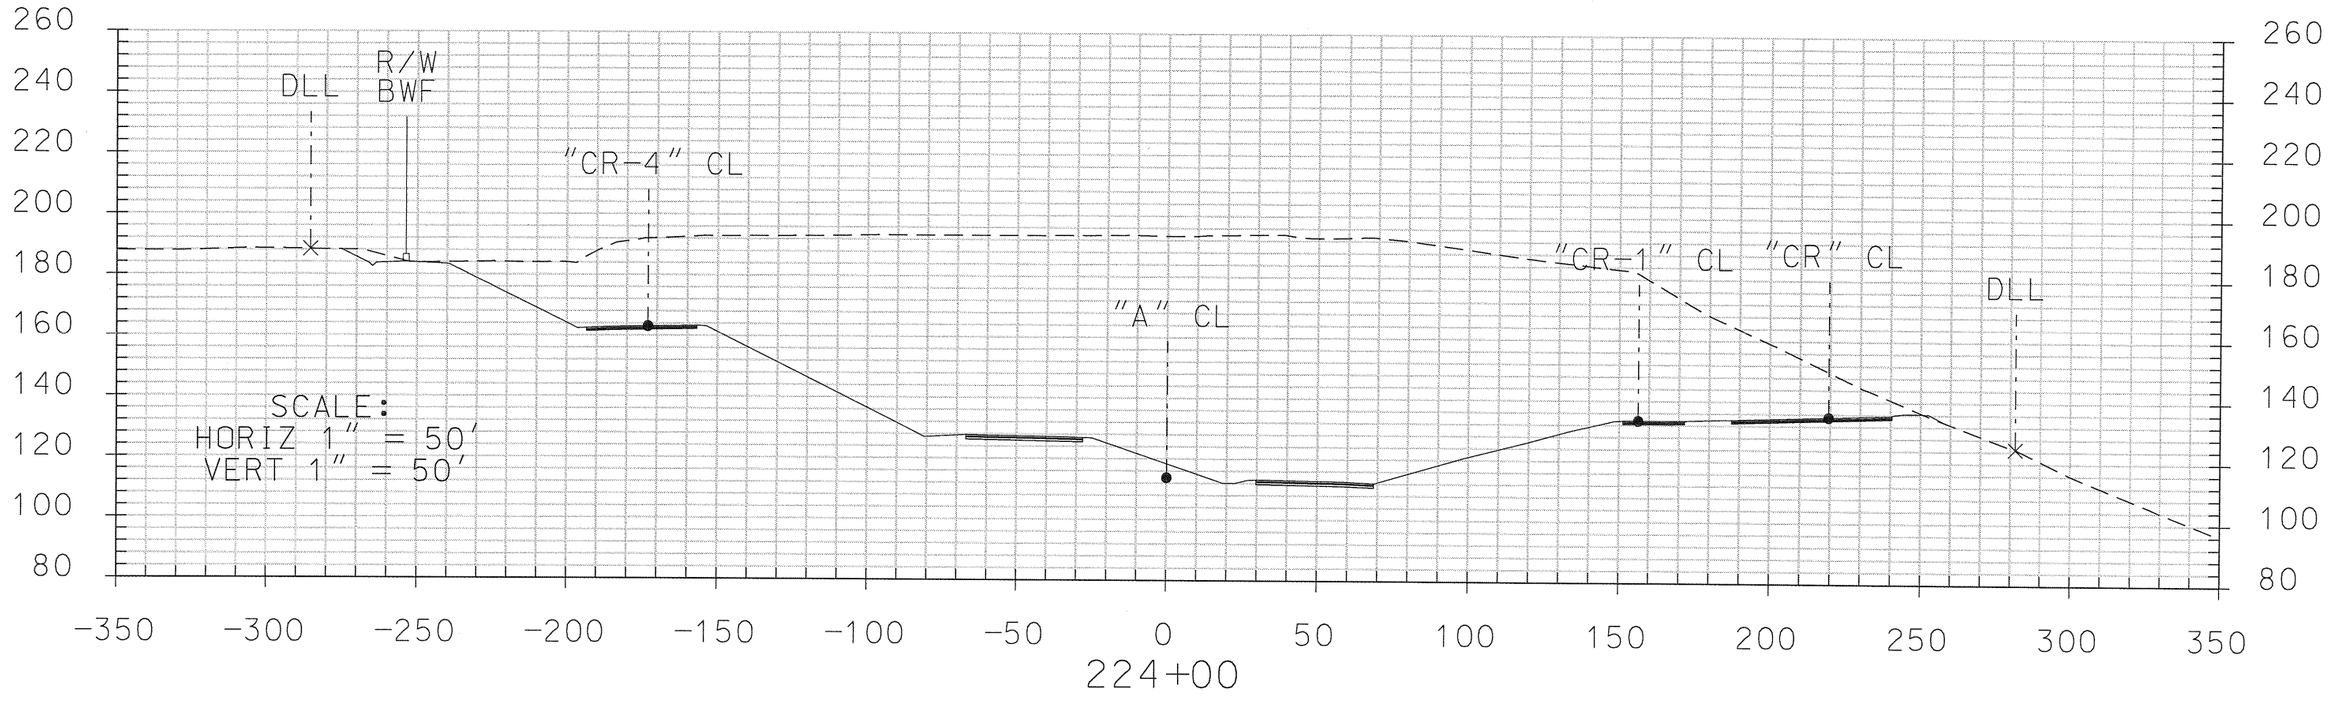

FOOTHILL TRANSPORTATION CORRIDOR-SOUTH

*PLACEMENT OF THE MOUSEWALL IS CONCEPTUAL AND PENDING A FINALIZED PACIFIC POCKET MOUSE MANAGEMENT PLAN

CRISTIANITOS CROSS SECTION
SECTION 2
INITIAL PROJECT

X-12

s2-x-section-coastal-2.dgn 1/24/2007 5:11:42 PM

TRANSPORTATION CORRIDOR AGENCIES

DLL — DISTURBANCE LIMIT LINE

"A" CL — SR-241 CENTER LINE

"CR" CL — CRISTIANITOS ROAD CENTER LINE

"NE-CONN" CL — NORTH-EAST CONNECTOR CONTROL LINE

"CR-4" CL — SR-241 OFF-RAMP CONTROL LINE

"CR-1" CL — SR-241 ON-RAMP CONTROL LINE

R/W BWF — CALTRANS RIGHT OF WAY ON TOP OF BARRIER WALL (MOUSE WALL*)

14' HIGH SOUNDWALL

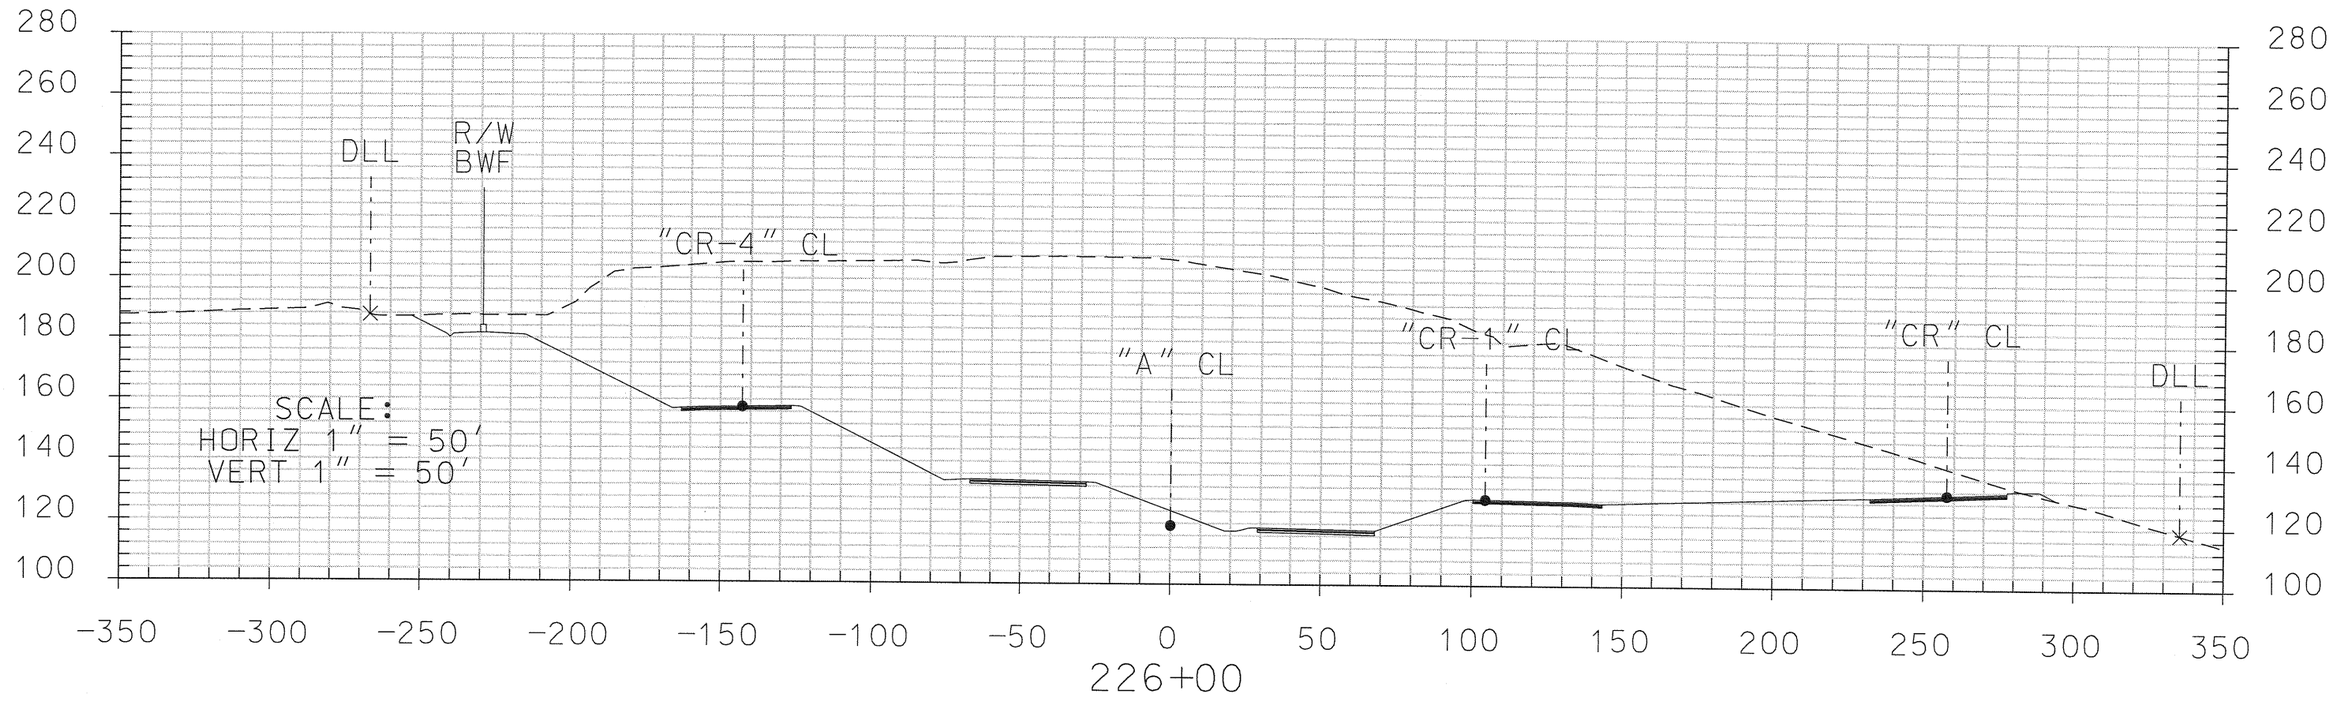

FOOTHILL TRANSPORTATION CORRIDOR-SOUTH

*PLACEMENT OF THE MOUSEWALL IS CONCEPTUAL AND PENDING A FINALIZED PACIFIC POCKET MOUSE MANAGEMENT PLAN

CRISTIANITOS CROSS SECTION
SECTION 2
INITIAL PROJECT

X-13

s2-x-section-coastal-2.dgn 1/24/2007 5:11:46 PM

TRANSPORTATION CORRIDOR AGENCIES

DLL — DISTURBANCE LIMIT LINE

"A" CL — SR-241 CENTER LINE

"CR" CL — CRISTIANITOS ROAD CENTER LINE

"NE-CONN" CL — NORTH-EAST CONNECTOR CONTROL LINE

"CR-4" CL — SR-241 OFF-RAMP CONTROL LINE

"CR-1" CL — SR-241 ON-RAMP CONTROL LINE

R/W BWF — CALTRANS RIGHT OF WAY ON TOP OF BARRIER WALL (MOUSE WALL*)

14' HIGH SOUNDWALL

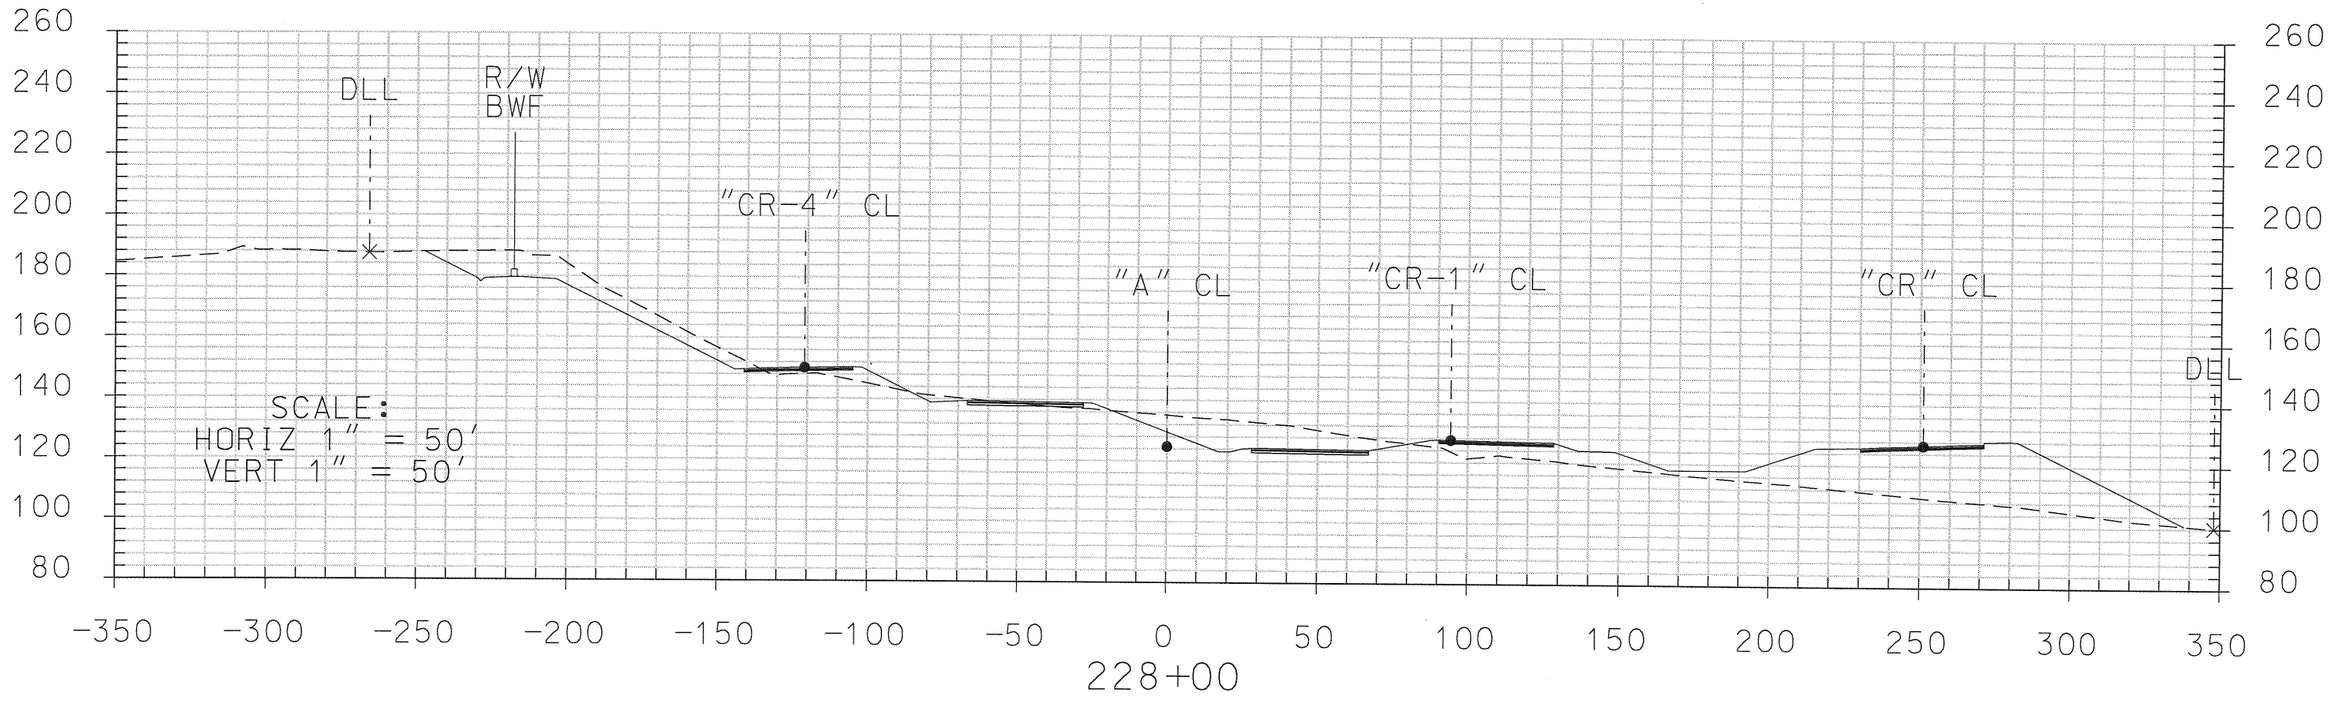

FOOTHILL TRANSPORTATION CORRIDOR-SOUTH

*PLACEMENT OF THE MOUSEWALL IS CONCEPTUAL AND PENDING A FINALIZED PACIFIC POCKET MOUSE MANAGEMENT PLAN

CRISTIANITOS CROSS SECTION
SECTION 2
INITIAL PROJECT

X-14

s2-x-section-coastal-2.dgn 1/24/2007 5:11:50 PM

TRANSPORTATION CORRIDOR AGENCIES

DLL — DISTURBANCE LIMIT LINE

"A" CL — SR-241 CENTER LINE

"CR" CL — CRISTIANITOS ROAD CENTER LINE

"NE-CONN" CL — NORTH-EAST CONNECTOR CONTROL LINE

"CR-4" CL — SR-241 OFF-RAMP CONTROL LINE

"CR-1" CL — SR-241 ON-RAMP CONTROL LINE

R/W BWF — CALTRANS RIGHT OF WAY ON TOP OF BARRIER WALL (MOUSE WALL*)

14' HIGH SOUNDWALL

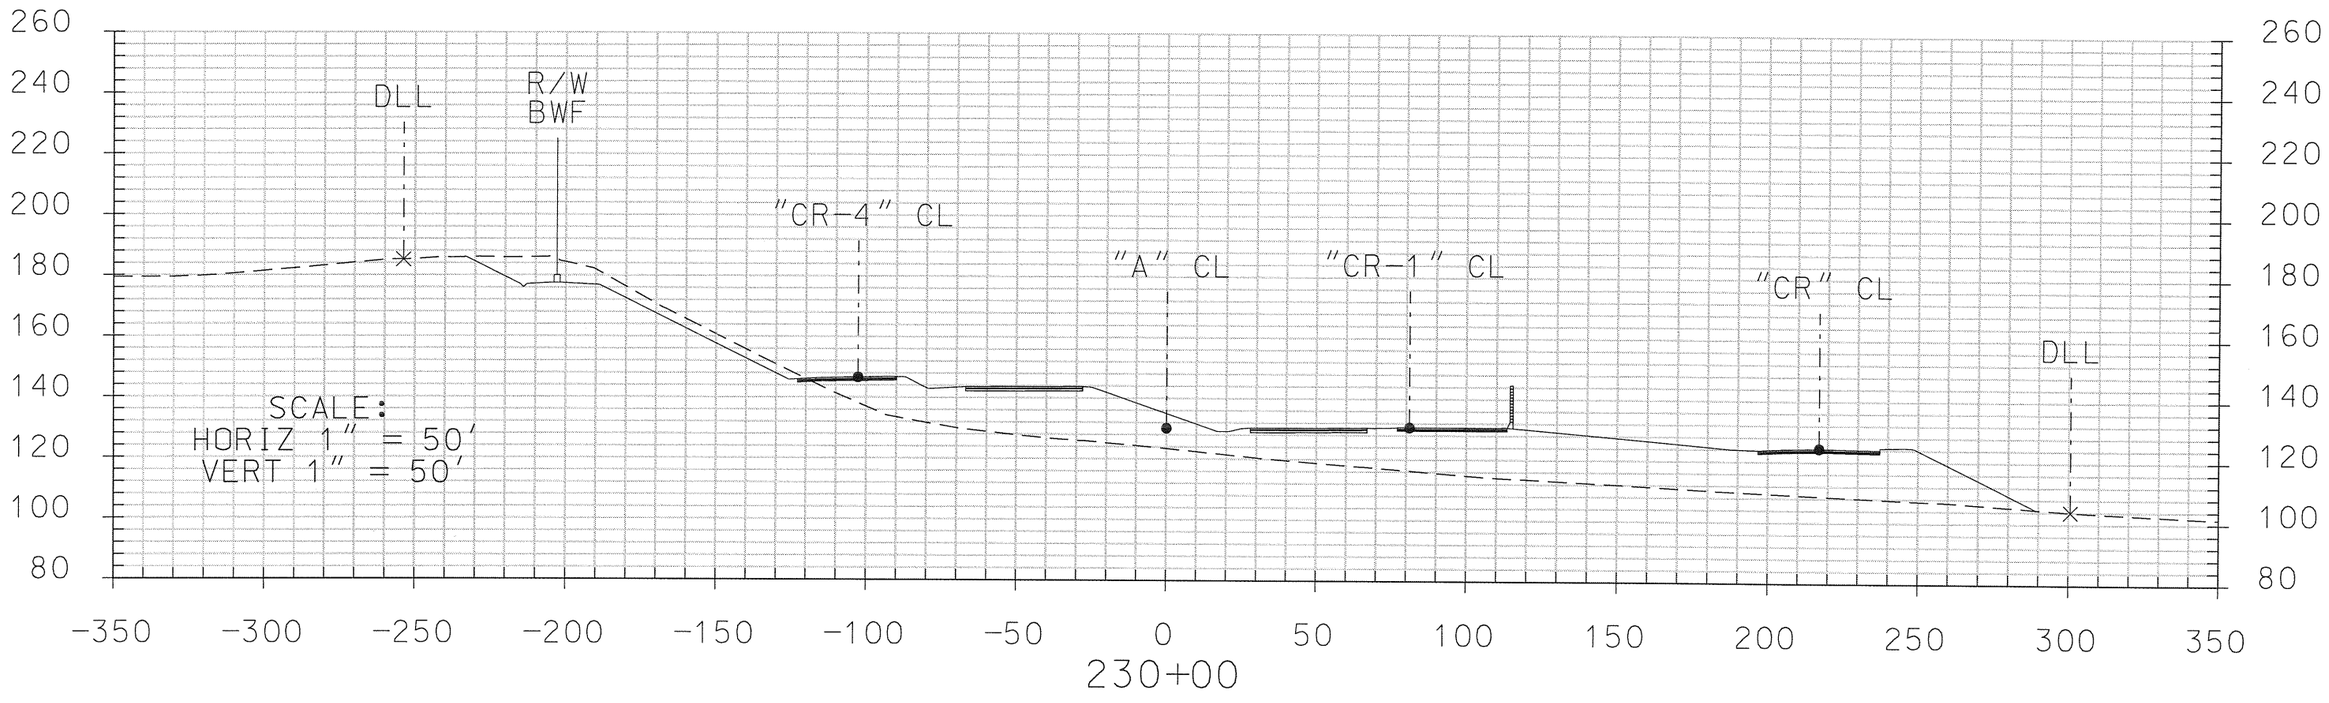

FOOTHILL TRANSPORTATION CORRIDOR-SOUTH

*PLACEMENT OF THE MOUSEWALL IS CONCEPTUAL AND PENDING A FINALIZED PACIFIC POCKET MOUSE MANAGEMENT PLAN

CRISTIANITOS CROSS SECTION
SECTION 2
INITIAL PROJECT

X-15

s2-x-section-coastal-2.dgn 1/24/2007 5:11:54 PM

TRANSPORTATION CORRIDOR AGENCIES

DLL — DISTURBANCE LIMIT LINE

"A" CL — SR-241 CENTER LINE

"CR" CL — CRISTIANITOS ROAD CENTER LINE

"NE-CONN" CL — NORTH-EAST CONNECTOR CONTROL LINE

"CR-4" CL — SR-241 OFF-RAMP CONTROL LINE

"CR-1" CL — SR-241 ON-RAMP CONTROL LINE

R/W BWF — CALTRANS RIGHT OF WAY ON TOP OF BARRIER WALL (MOUSE WALL*)

14' HIGH SOUNDWALL

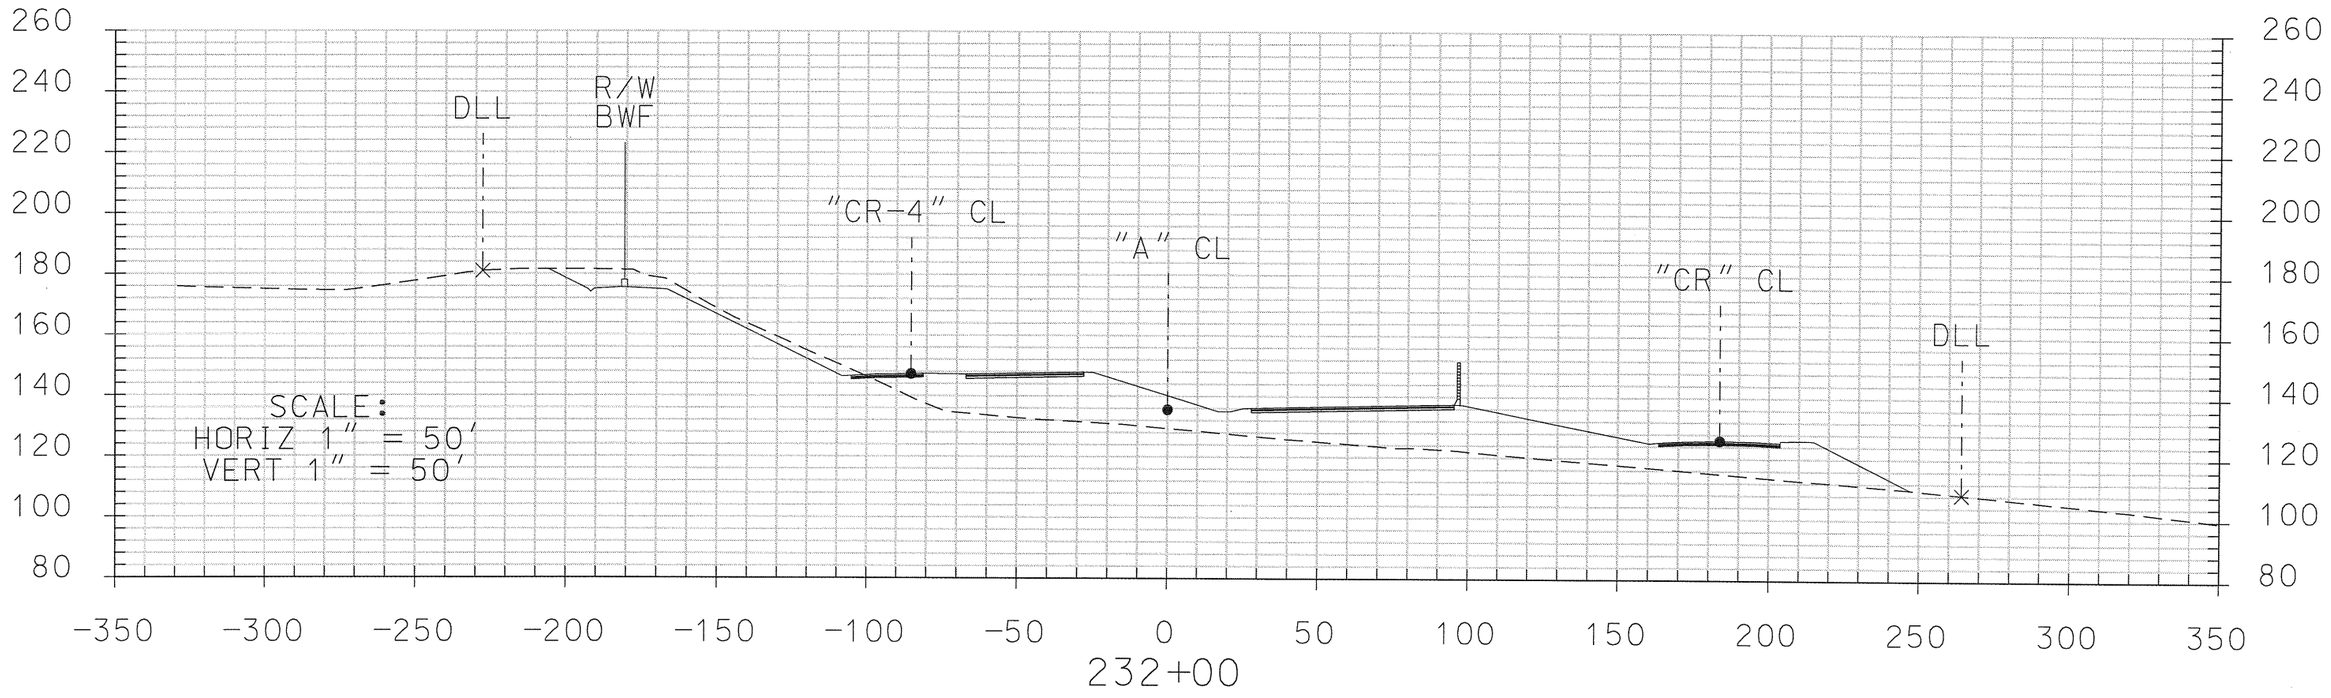

FOOTHILL TRANSPORTATION CORRIDOR-SOUTH

*PLACEMENT OF THE MOUSEWALL IS CONCEPTUAL AND PENDING A FINALIZED PACIFIC POCKET MOUSE MANAGEMENT PLAN

CRISTIANITOS CROSS SECTION
SECTION 2
INITIAL PROJECT

X-16

s2-x-section-coastal-2.dgn 1/24/2007 5:11:58 PM

TRANSPORTATION CORRIDOR AGENCIES

DLL — DISTURBANCE LIMIT LINE

"A" CL — SR-241 CENTER LINE

"CR" CL — CRISTIANITOS ROAD CENTER LINE

"NE-CONN" CL — NORTH-EAST CONNECTOR CONTROL LINE

"CR-4" CL — SR-241 OFF-RAMP CONTROL LINE

"CR-1" CL — SR-241 ON-RAMP CONTROL LINE

R/W BWF — CALTRANS RIGHT OF WAY ON TOP OF BARRIER WALL (MOUSE WALL*)

14' HIGH SOUNDWALL

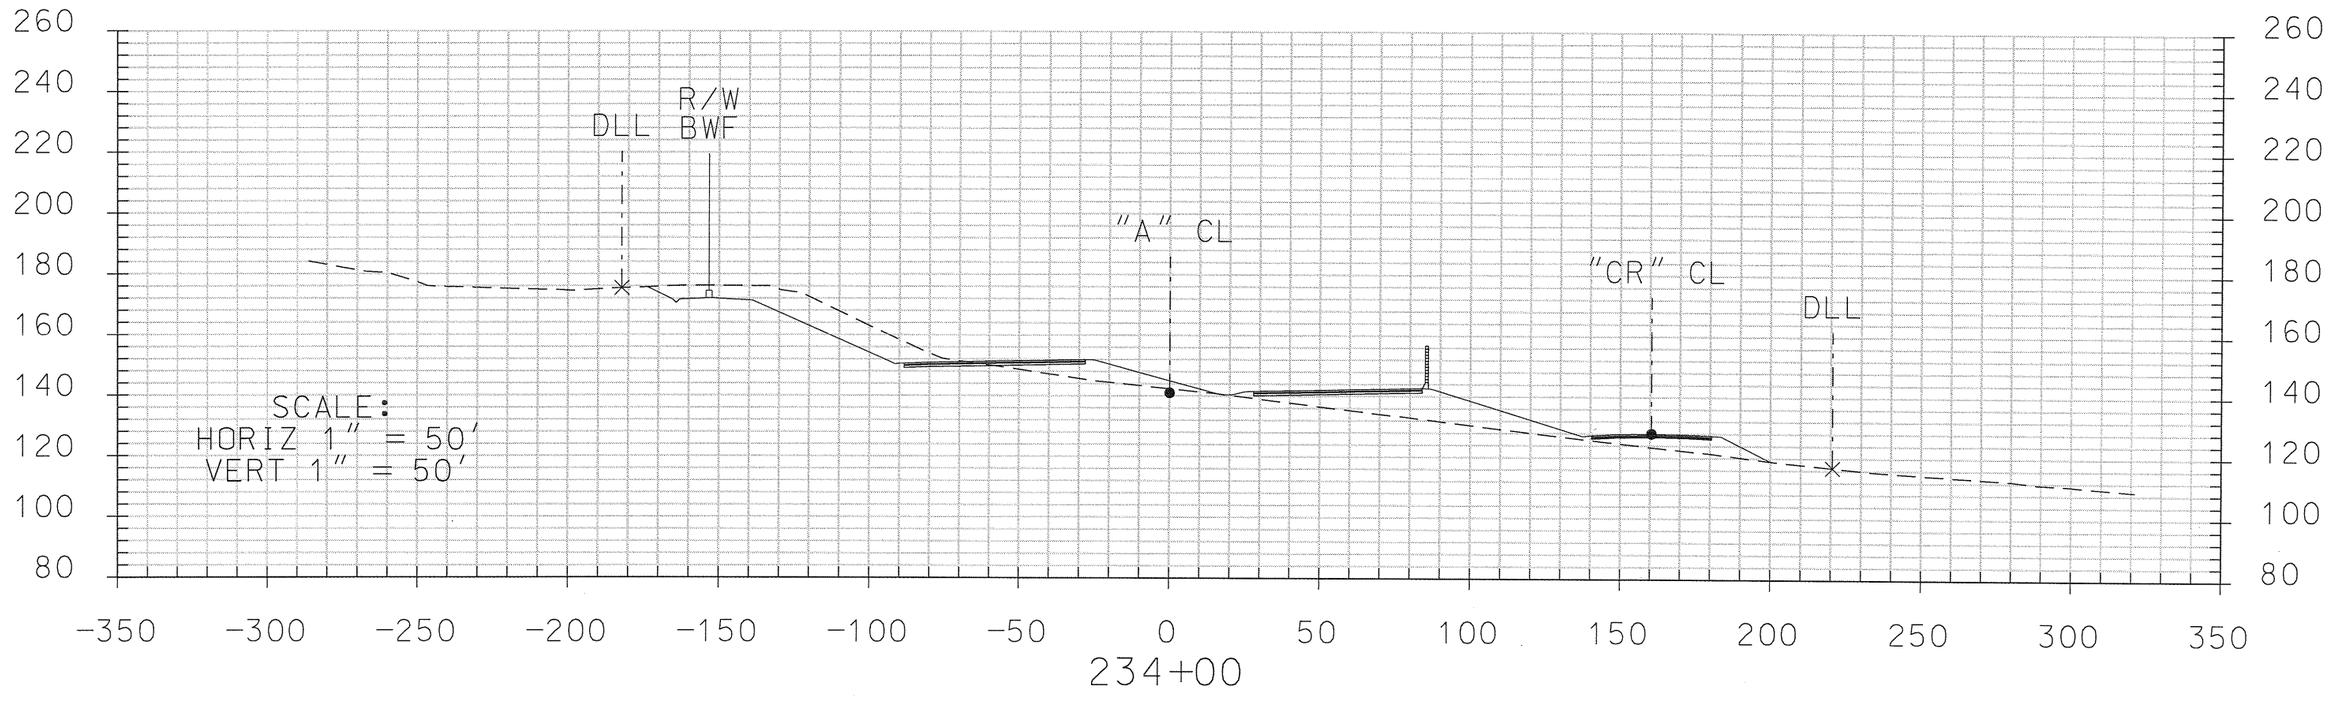

FOOTHILL TRANSPORTATION CORRIDOR-SOUTH

*PLACEMENT OF THE MOUSEWALL IS CONCEPTUAL AND PENDING A FINALIZED PACIFIC POCKET MOUSE MANAGEMENT PLAN

CRISTIANITOS CROSS SECTION
SECTION 2
INITIAL PROJECT

X-17

s2-x-section-coastal-2.dgn 1/24/2007 5:12:02 PM

TRANSPORTATION CORRIDOR AGENCIES

DLL — DISTURBANCE LIMIT LINE

"A" CL — SR-241 CENTER LINE

"CR" CL — CRISTIANITOS ROAD CENTER LINE

"NE-CONN" CL — NORTH-EAST CONNECTOR CONTROL LINE

"CR-4" CL — SR-241 OFF-RAMP CONTROL LINE

"CR-1" CL — SR-241 ON-RAMP CONTROL LINE

R/W BWF — CALTRANS RIGHT OF WAY ON TOP OF BARRIER WALL (MOUSE WALL*)

14' HIGH SOUNDWALL

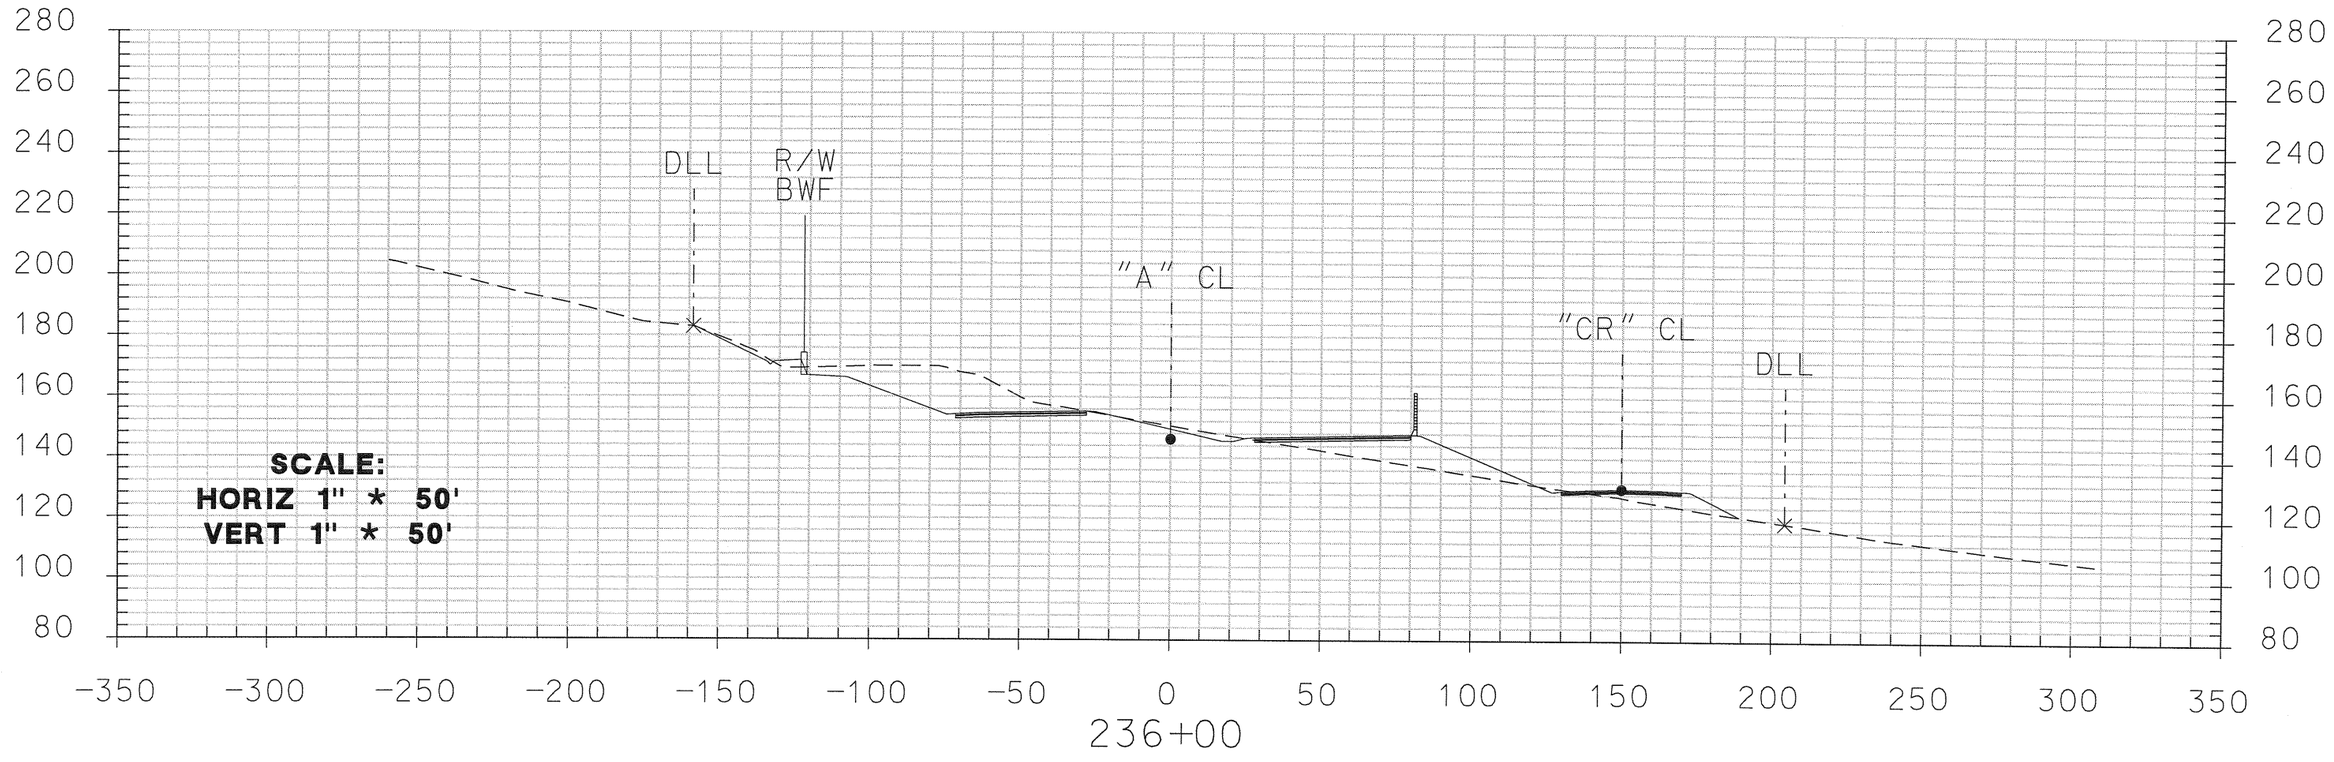

FOOTHILL TRANSPORTATION CORRIDOR-SOUTH

*PLACEMENT OF THE MOUSEWALL IS CONCEPTUAL AND PENDING A FINALIZED PACIFIC POCKET MOUSE MANAGEMENT PLAN

CRISTIANITOS CROSS SECTION
SECTION 2
INITIAL PROJECT

X-18

s2-x-section-coastal-2.dgn 1/24/2007 5:12:06 PM

TRANSPORTATION CORRIDOR AGENCIES

DLL — DISTURBANCE LIMIT LINE

"A" CL — SR-241 CENTER LINE

"CR" CL — CRISTIANITOS ROAD CENTER LINE

"NE-CONN" CL — NORTH-EAST CONNECTOR CONTROL LINE

"CR-4" CL — SR-241 OFF-RAMP CONTROL LINE

"CR-1" CL — SR-241 ON-RAMP CONTROL LINE

R/W BWF — CALTRANS RIGHT OF WAY ON TOP OF BARRIER WALL (MOUSE WALL*)

14' HIGH SOUNDWALL

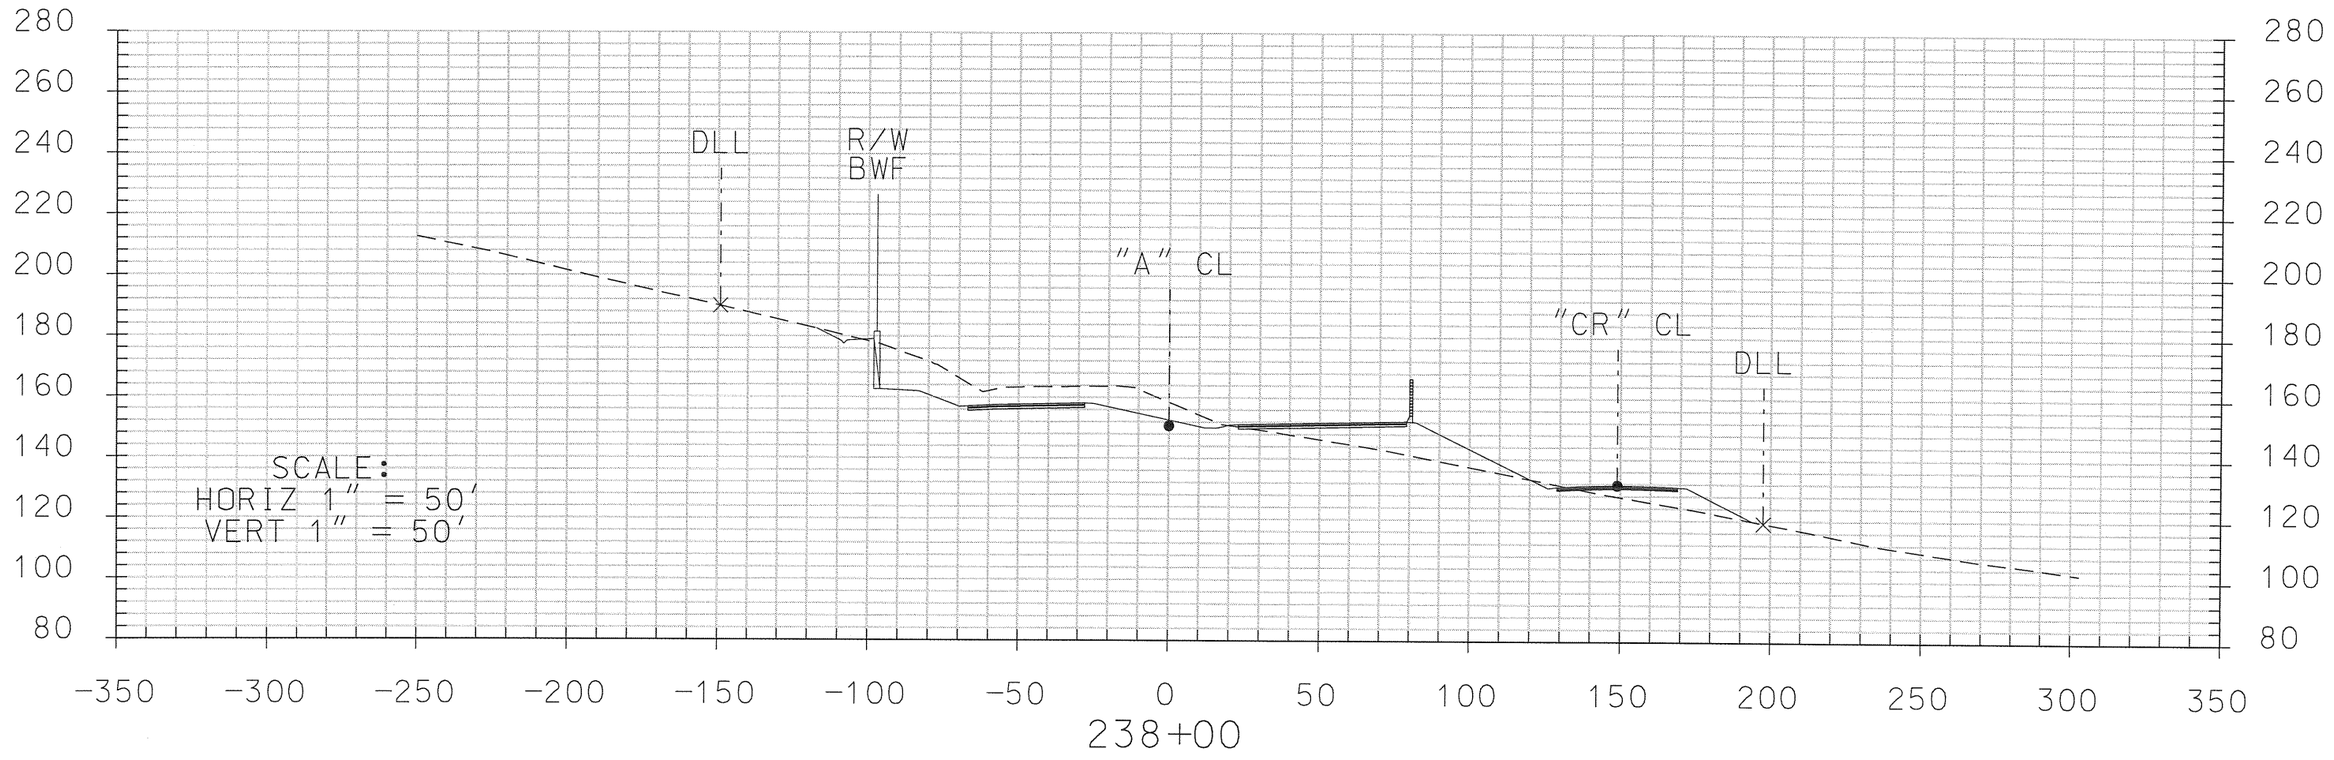

FOOTHILL TRANSPORTATION CORRIDOR-SOUTH

*PLACEMENT OF THE MOUSEWALL IS CONCEPTUAL AND PENDING A FINALIZED PACIFIC POCKET MOUSE MANAGEMENT PLAN

CRISTIANITOS CROSS SECTION
SECTION 2
INITIAL PROJECT

X-19

s2-x-section-coastal-2.dgn 1/24/2007 5:12:10 PM

TRANSPORTATION CORRIDOR AGENCIES

DLL — DISTURBANCE LIMIT LINE

"A" CL — SR-241 CENTER LINE

"CR" CL — CRISTIANITOS ROAD CENTER LINE

"NE-CONN" CL — NORTH-EAST CONNECTOR CONTROL LINE

"CR-4" CL — SR-241 OFF-RAMP CONTROL LINE

"CR-1" CL — SR-241 ON-RAMP CONTROL LINE

R/W BWF — CALTRANS RIGHT OF WAY ON TOP OF BARRIER WALL (MOUSE WALL*)

14' HIGH SOUNDWALL

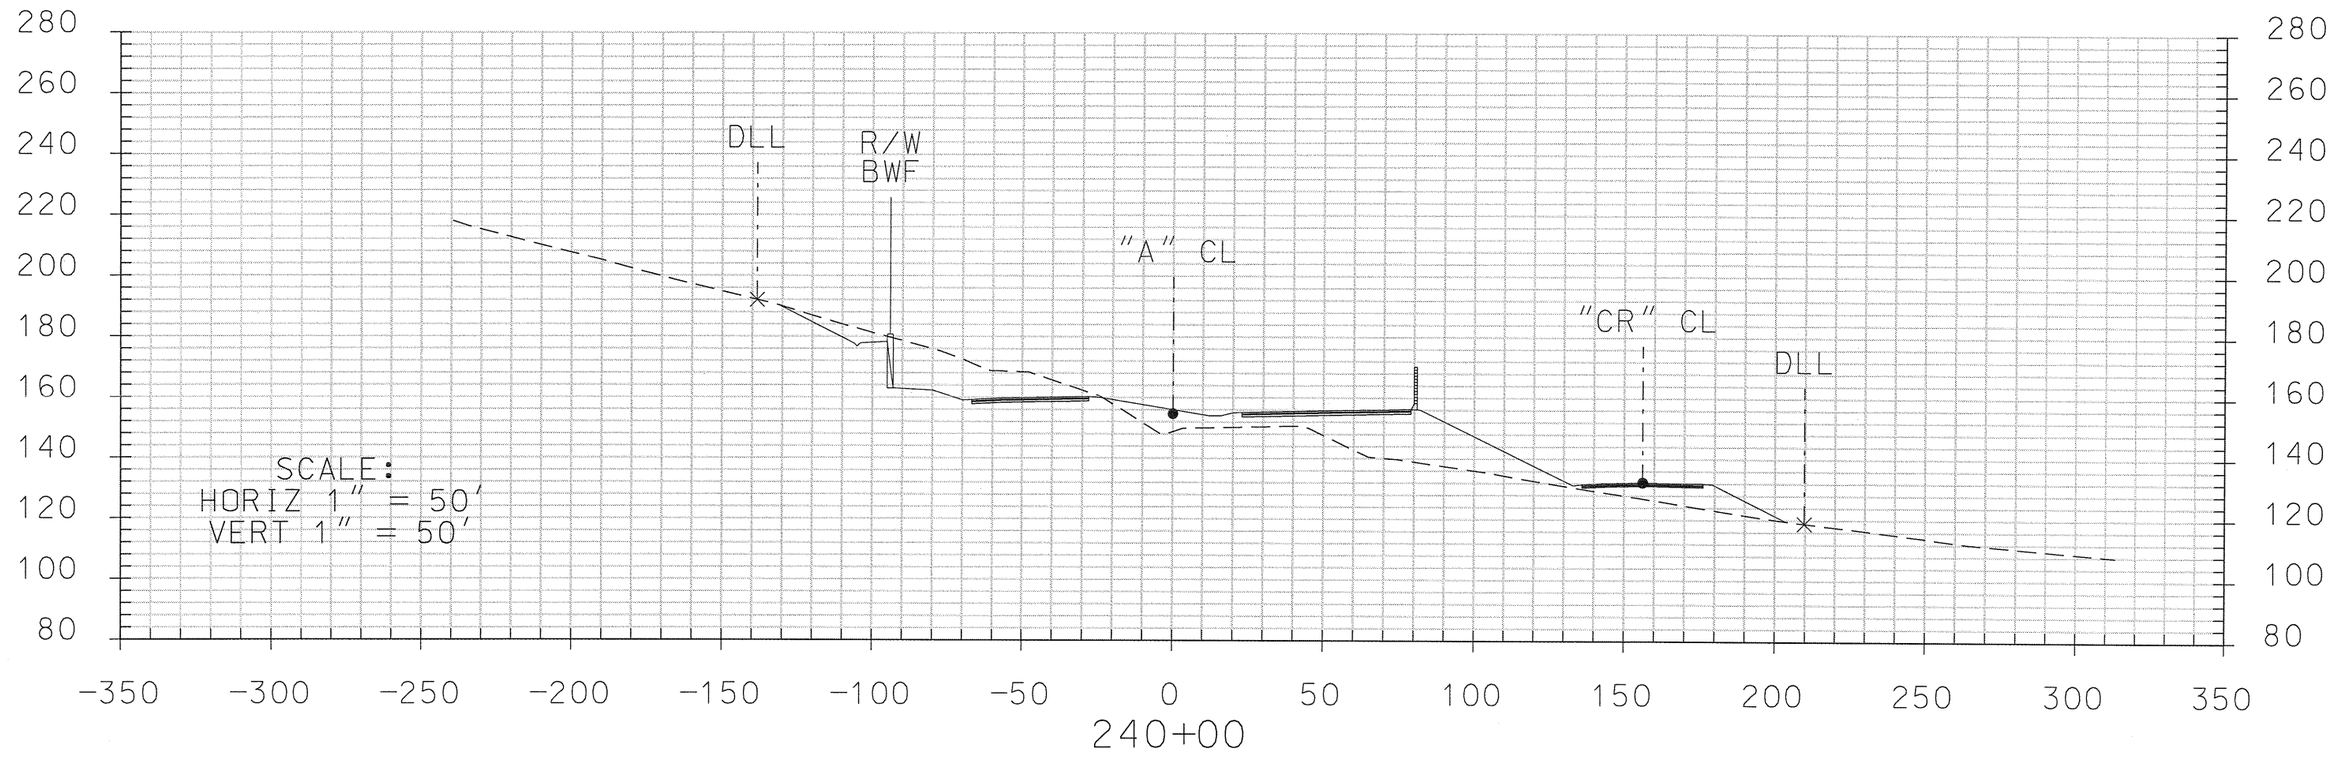

FOOTHILL TRANSPORTATION CORRIDOR-SOUTH

*PLACEMENT OF THE MOUSEWALL IS CONCEPTUAL AND PENDING A FINALIZED PACIFIC POCKET MOUSE MANAGEMENT PLAN

CRISTIANITOS CROSS SECTION
SECTION 2
INITIAL PROJECT

X-20

s2-x-section-coastal-2.dgn 1/24/2007 5:12:14 PM

TRANSPORTATION CORRIDOR AGENCIES

DLL — DISTURBANCE LIMIT LINE

"A" CL — SR-241 CENTER LINE

"CR" CL — CRISTIANITOS ROAD CENTER LINE

"NE-CONN" CL — NORTH-EAST CONNECTOR CONTROL LINE

"CR-4" CL — SR-241 OFF-RAMP CONTROL LINE

"CR-1" CL — SR-241 ON-RAMP CONTROL LINE

R/W BWF — CALTRANS RIGHT OF WAY ON TOP OF BARRIER WALL (MOUSE WALL*)

14' HIGH SOUNDWALL

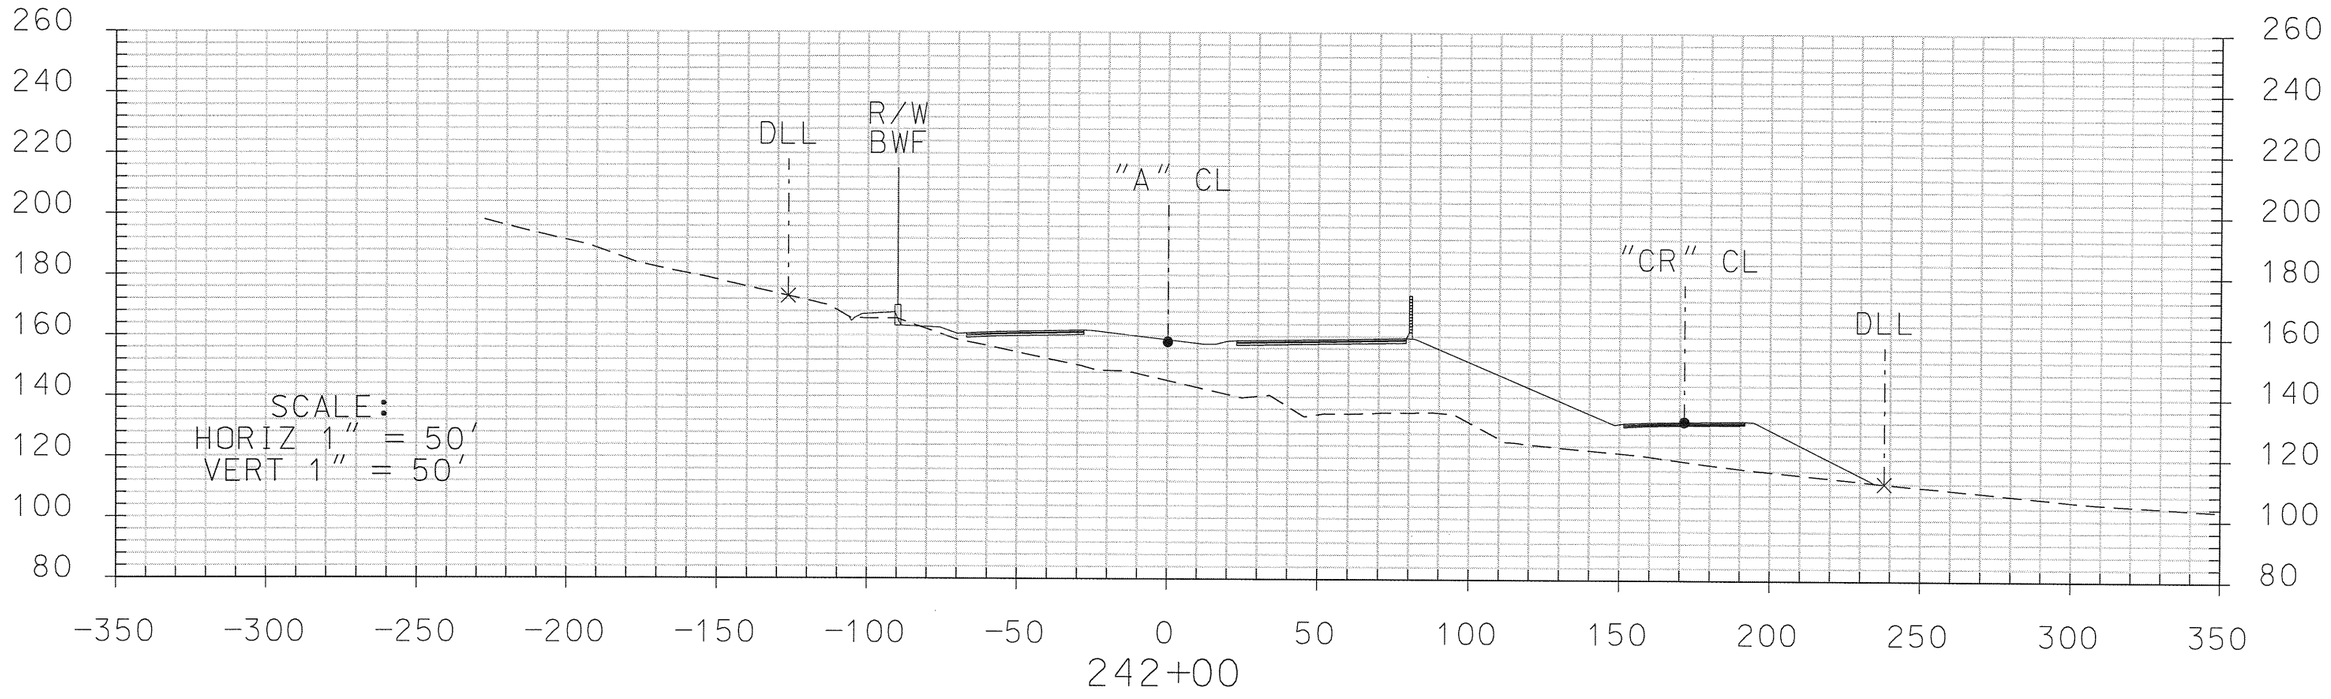

FOOTHILL TRANSPORTATION CORRIDOR-SOUTH

*PLACEMENT OF THE MOUSEWALL IS CONCEPTUAL AND PENDING A FINALIZED PACIFIC POCKET MOUSE MANAGEMENT PLAN

CRISTIANITOS CROSS SECTION
SECTION 2
INITIAL PROJECT

X-21

s2-x-section-coastal-2.dgn 1/24/2007 5:12:18 PM

TRANSPORTATION CORRIDOR AGENCIES

DLL — DISTURBANCE LIMIT LINE

"A" CL — SR-241 CENTER LINE

"CR" CL — CRISTIANITOS ROAD CENTER LINE

"NE-CONN" CL — NORTH-EAST CONNECTOR CONTROL LINE

"CR-4" CL — SR-241 OFF-RAMP CONTROL LINE

"CR-1" CL — SR-241 ON-RAMP CONTROL LINE

R/W BWF — CALTRANS RIGHT OF WAY ON TOP OF BARRIER WALL (MOUSE WALL*)

14' HIGH SOUNDWALL

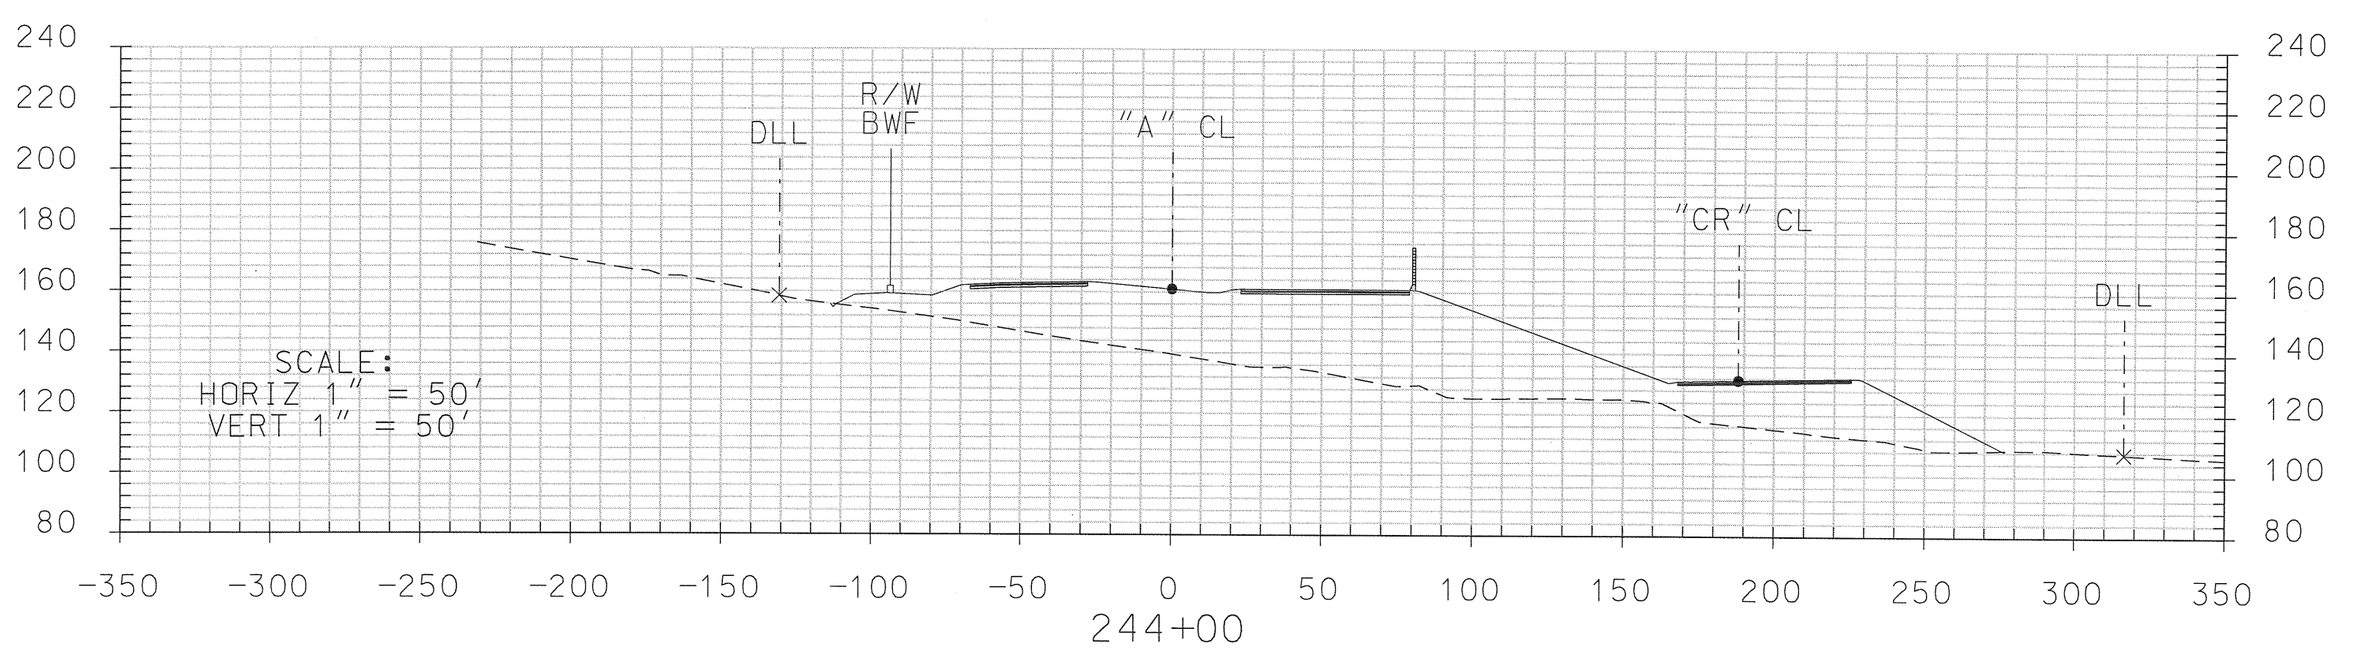

FOOTHILL TRANSPORTATION CORRIDOR-SOUTH

*PLACEMENT OF THE MOUSEWALL IS CONCEPTUAL AND PENDING A FINALIZED PACIFIC POCKET MOUSE MANAGEMENT PLAN

CRISTIANITOS CROSS SECTION
SECTION 2
INITIAL PROJECT

X-22

s2-x-section-coastal-2.dgn 1/24/2007 5:12:21 PM

TRANSPORTATION CORRIDOR AGENCIES

DLL — DISTURBANCE LIMIT LINE

"A" CL — SR-241 CENTER LINE

"CR" CL — CRISTIANITOS ROAD CENTER LINE

"NE-CONN" CL — NORTH-EAST CONNECTOR CONTROL LINE

"CR-4" CL — SR-241 OFF-RAMP CONTROL LINE

"CR-1" CL — SR-241 ON-RAMP CONTROL LINE

R/W BWF — CALTRANS RIGHT OF WAY ON TOP OF BARRIER WALL (MOUSE WALL*)

14' HIGH SOUNDWALL

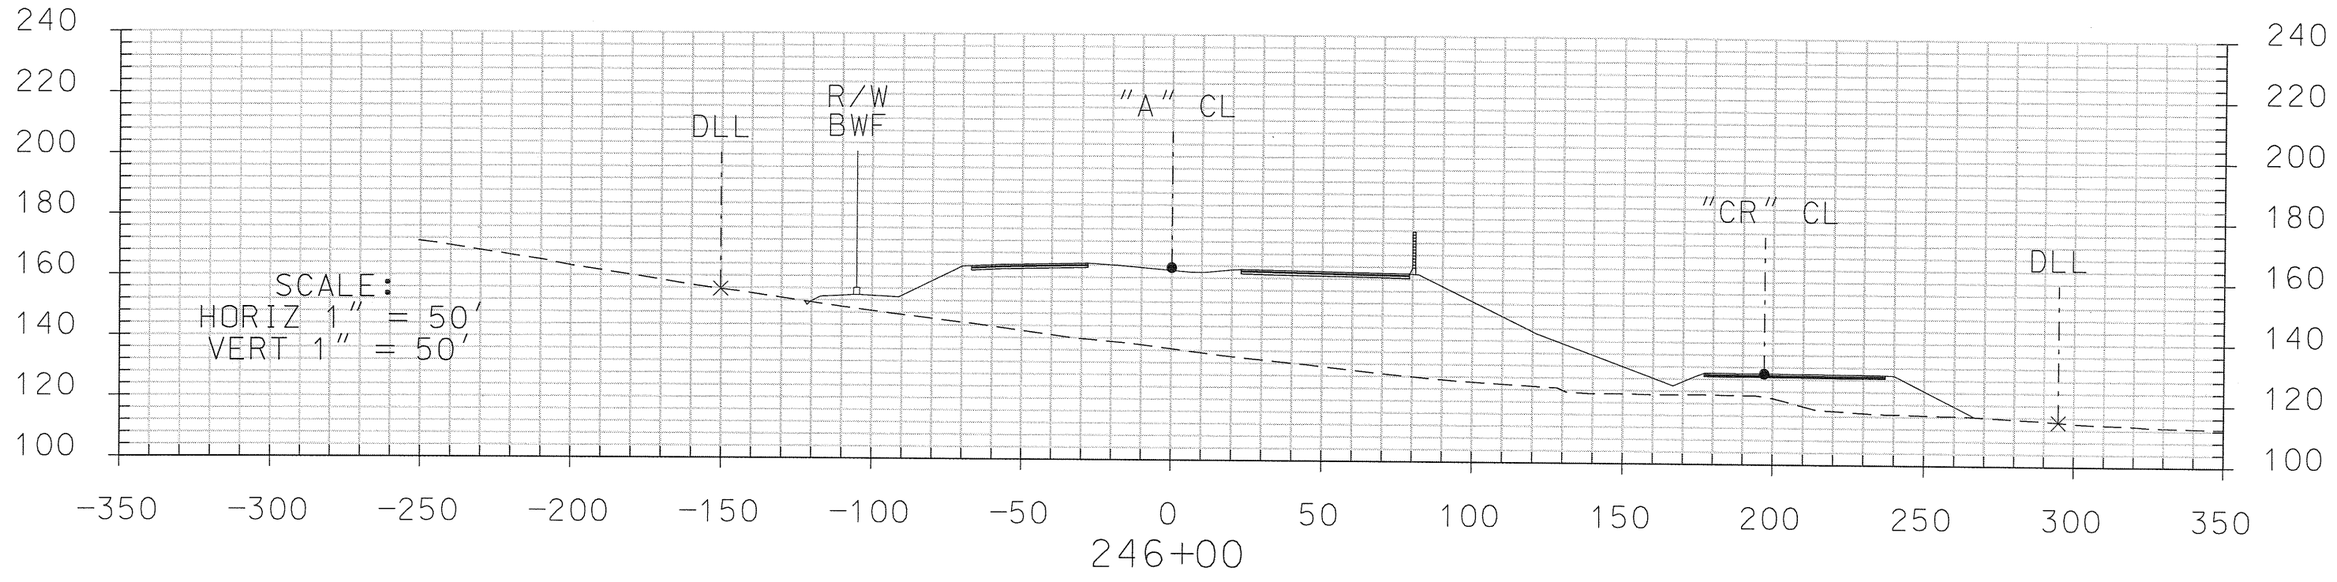

FOOTHILL TRANSPORTATION CORRIDOR-SOUTH

*PLACEMENT OF THE MOUSEWALL IS CONCEPTUAL AND PENDING A FINALIZED PACIFIC POCKET MOUSE MANAGEMENT PLAN

CRISTIANITOS CROSS SECTION
SECTION 2
INITIAL PROJECT

X-23

s2-x-section-coastal-2.dgn 1/24/2007 5:12:25 PM

TRANSPORTATION CORRIDOR AGENCIES

DLL — DISTURBANCE LIMIT LINE

"A" CL — SR-241 CENTER LINE

"CR" CL — CRISTIANITOS ROAD CENTER LINE

"NE-CONN" CL — NORTH-EAST CONNECTOR CONTROL LINE

"CR-4" CL — SR-241 OFF-RAMP CONTROL LINE

"CR-1" CL — SR-241 ON-RAMP CONTROL LINE

R/W BWF — CALTRANS RIGHT OF WAY ON TOP OF BARRIER WALL (MOUSE WALL*)

14' HIGH SOUNDWALL

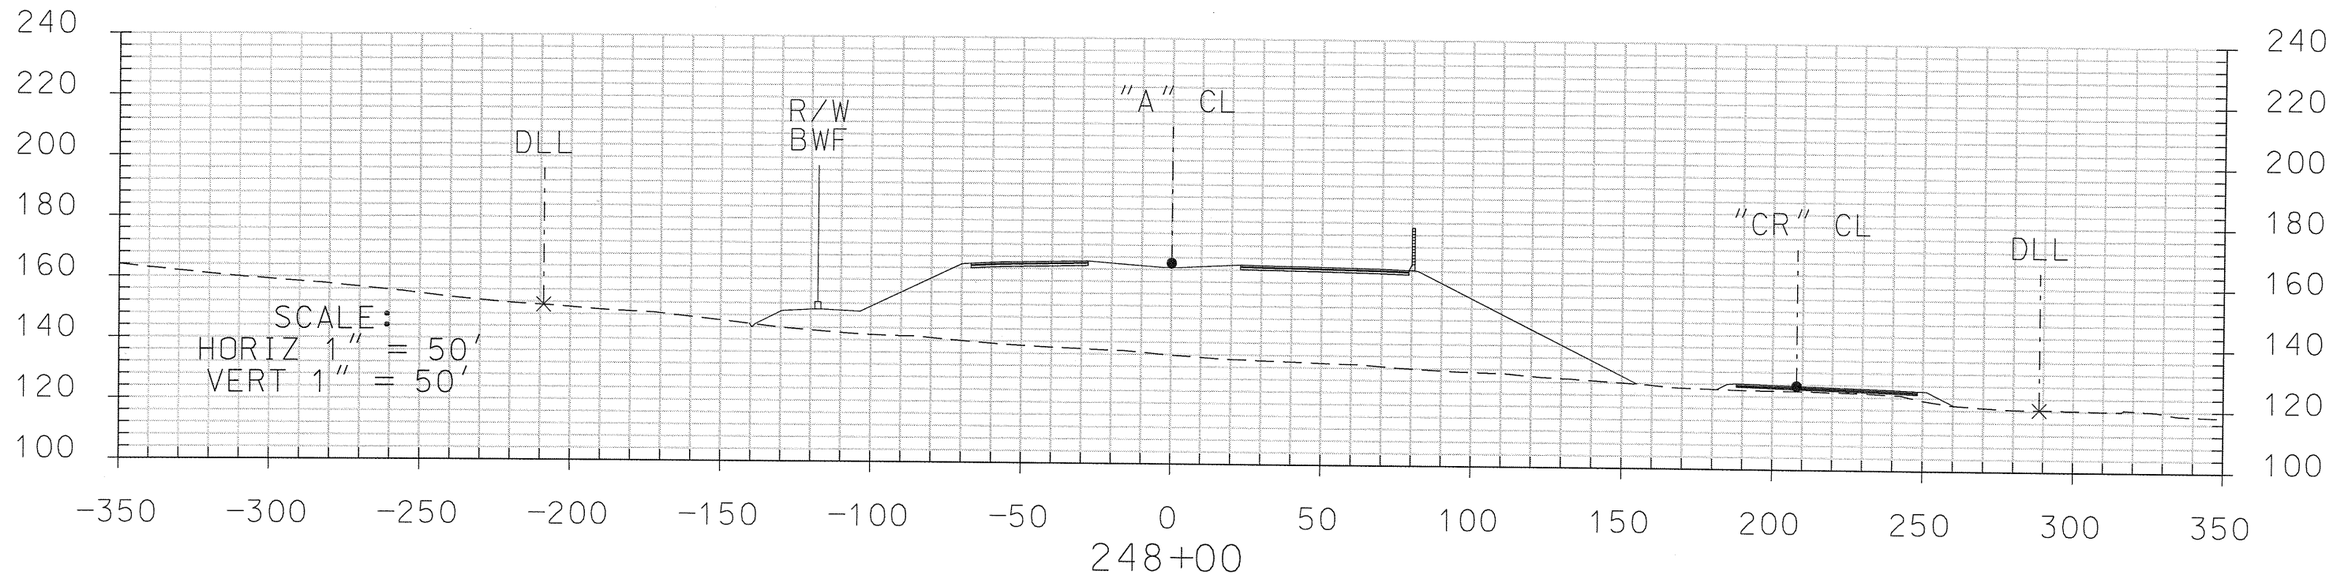

FOOTHILL TRANSPORTATION CORRIDOR-SOUTH

*PLACEMENT OF THE MOUSEWALL IS CONCEPTUAL AND PENDING A FINALIZED PACIFIC POCKET MOUSE MANAGEMENT PLAN

CRISTIANITOS CROSS SECTION
SECTION 2
INITIAL PROJECT

X-24

s2-x-section-coastal-2.dgn 1/24/2007 5:12:29 PM