APPENDIX B3

ABOVEGROUND FACILITY PLOT PLANS

County, State	Station	Sheet No.
Pike, Pennsylvania	Wagoner Station	1
Rockland, New York	Ramapo Station	2
Westchester, New York	Mount Vernon Station	3
Various	Typical Mainline Valve (MLV) Station	4
Various	Typical Launcher/Receiver	5

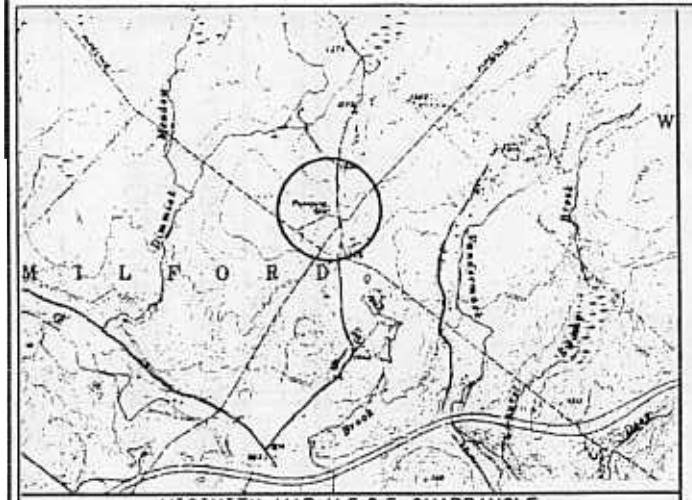

VICINITY MAP-U.S.G.S. QUADRANGLE
MILFORD, NEW YORK
NOT TO SCALE

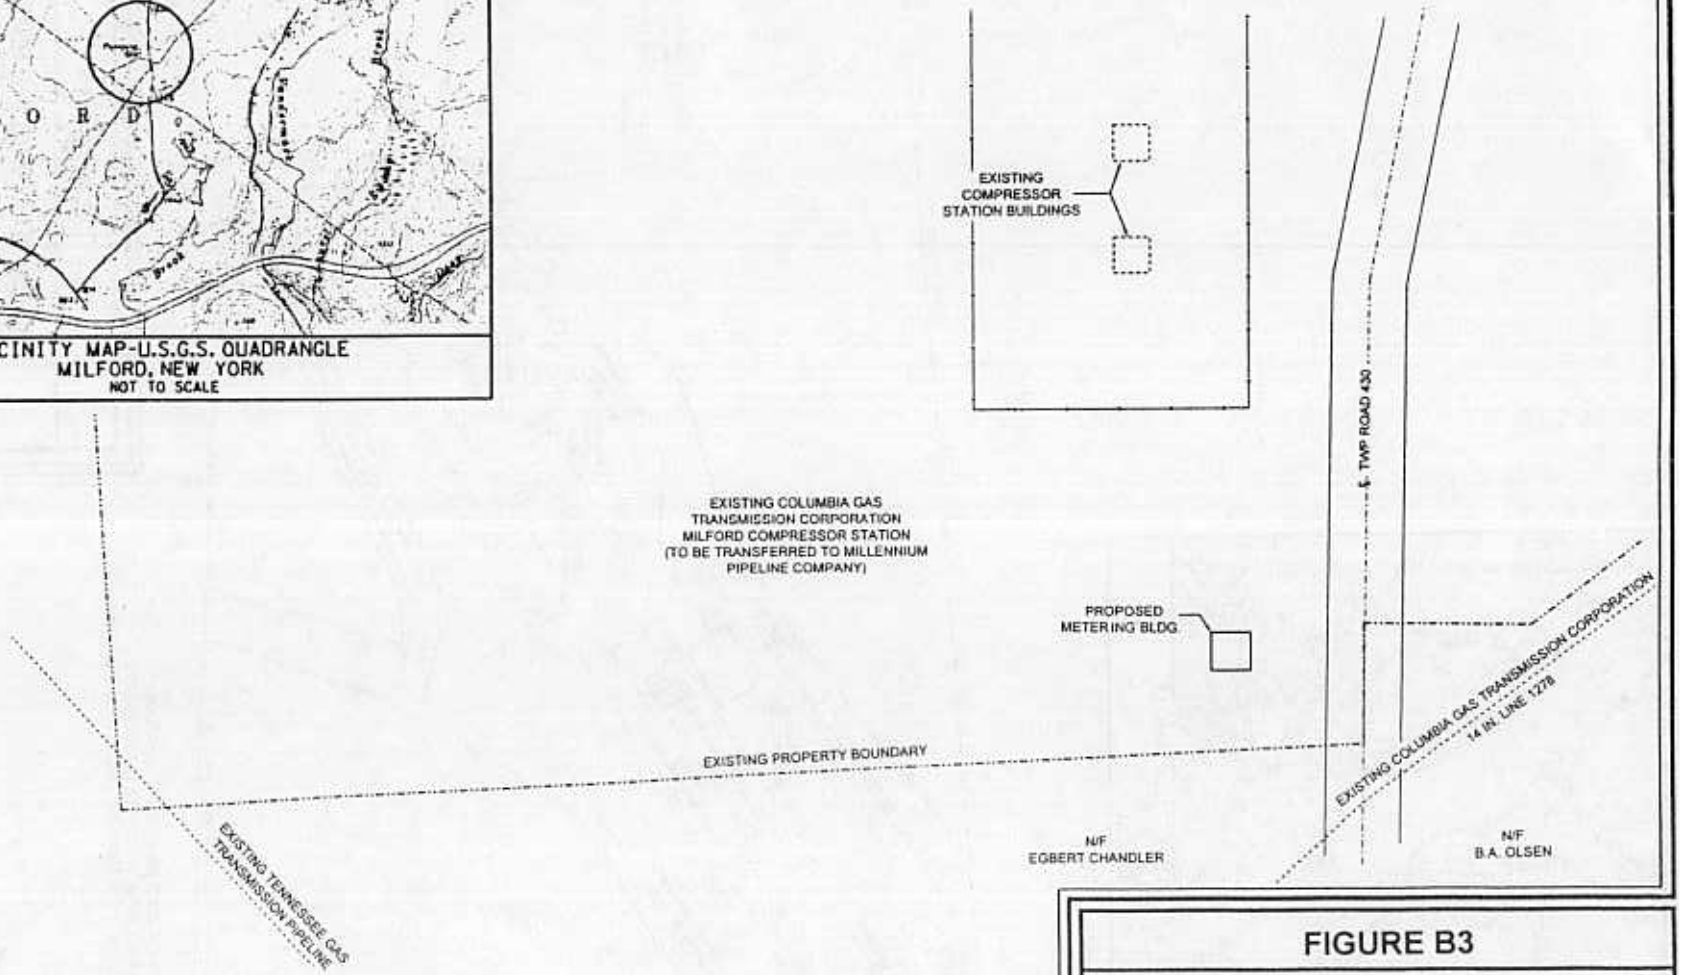

NOTE: ALL INFORMATION CONTAINED ON THIS DRAWING IS BASED ON PRELIMINARY SURVEY INFORMATION. DIMENSIONAL AND PROPERTY INFORMATION ARE APPROXIMATE.

FIGURE B3	
MILLENNIUM PIPELINE PROJECT WAGONER STATION	
NOT TO SCALE	SHEET 1

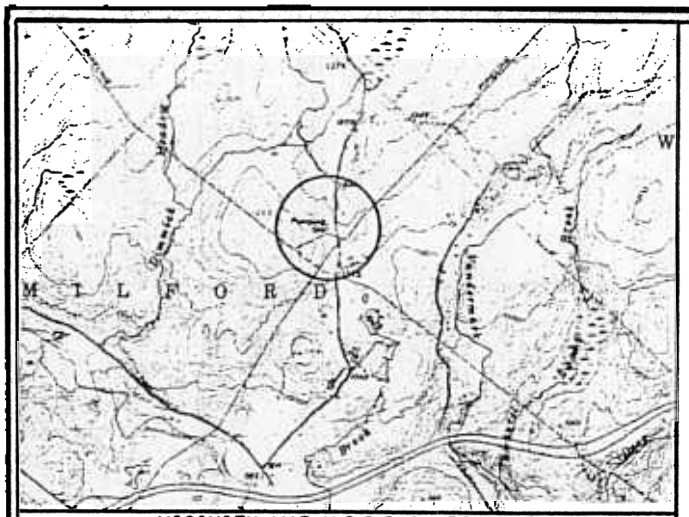

VICINITY MAP-U.S.G.S. QUADRANGLE
MILFORD, NEW YORK
NOT TO SCALE

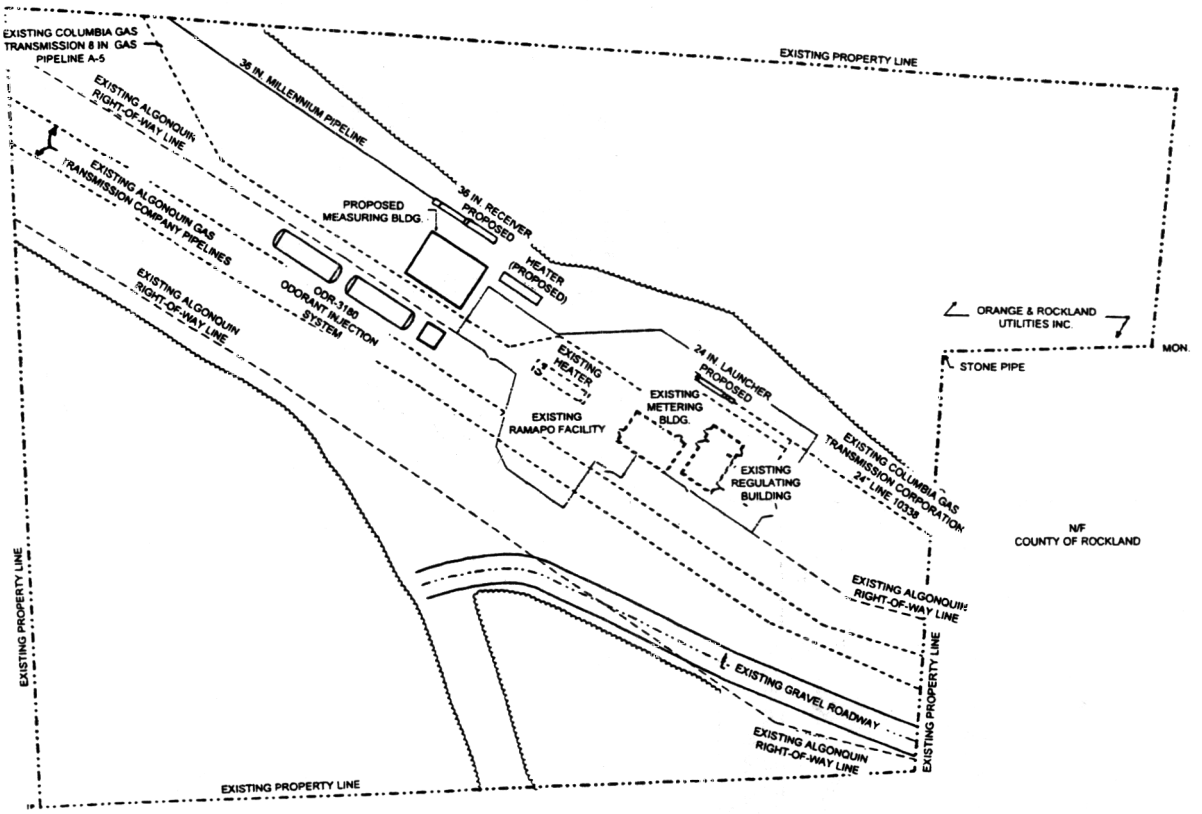

NOTE: ALL INFORMATION CONTAINED ON THIS DRAWING IS BASED ON PRELIMINARY SURVEY INFORMATION. DIMENSIONAL AND PROPERTY INFORMATION ARE APPROXIMATE.

FIGURE B3	
MILLENNIUM PIPELINE PROJECT RAMAPO STATION	
NOT TO SCALE	SHEET 2

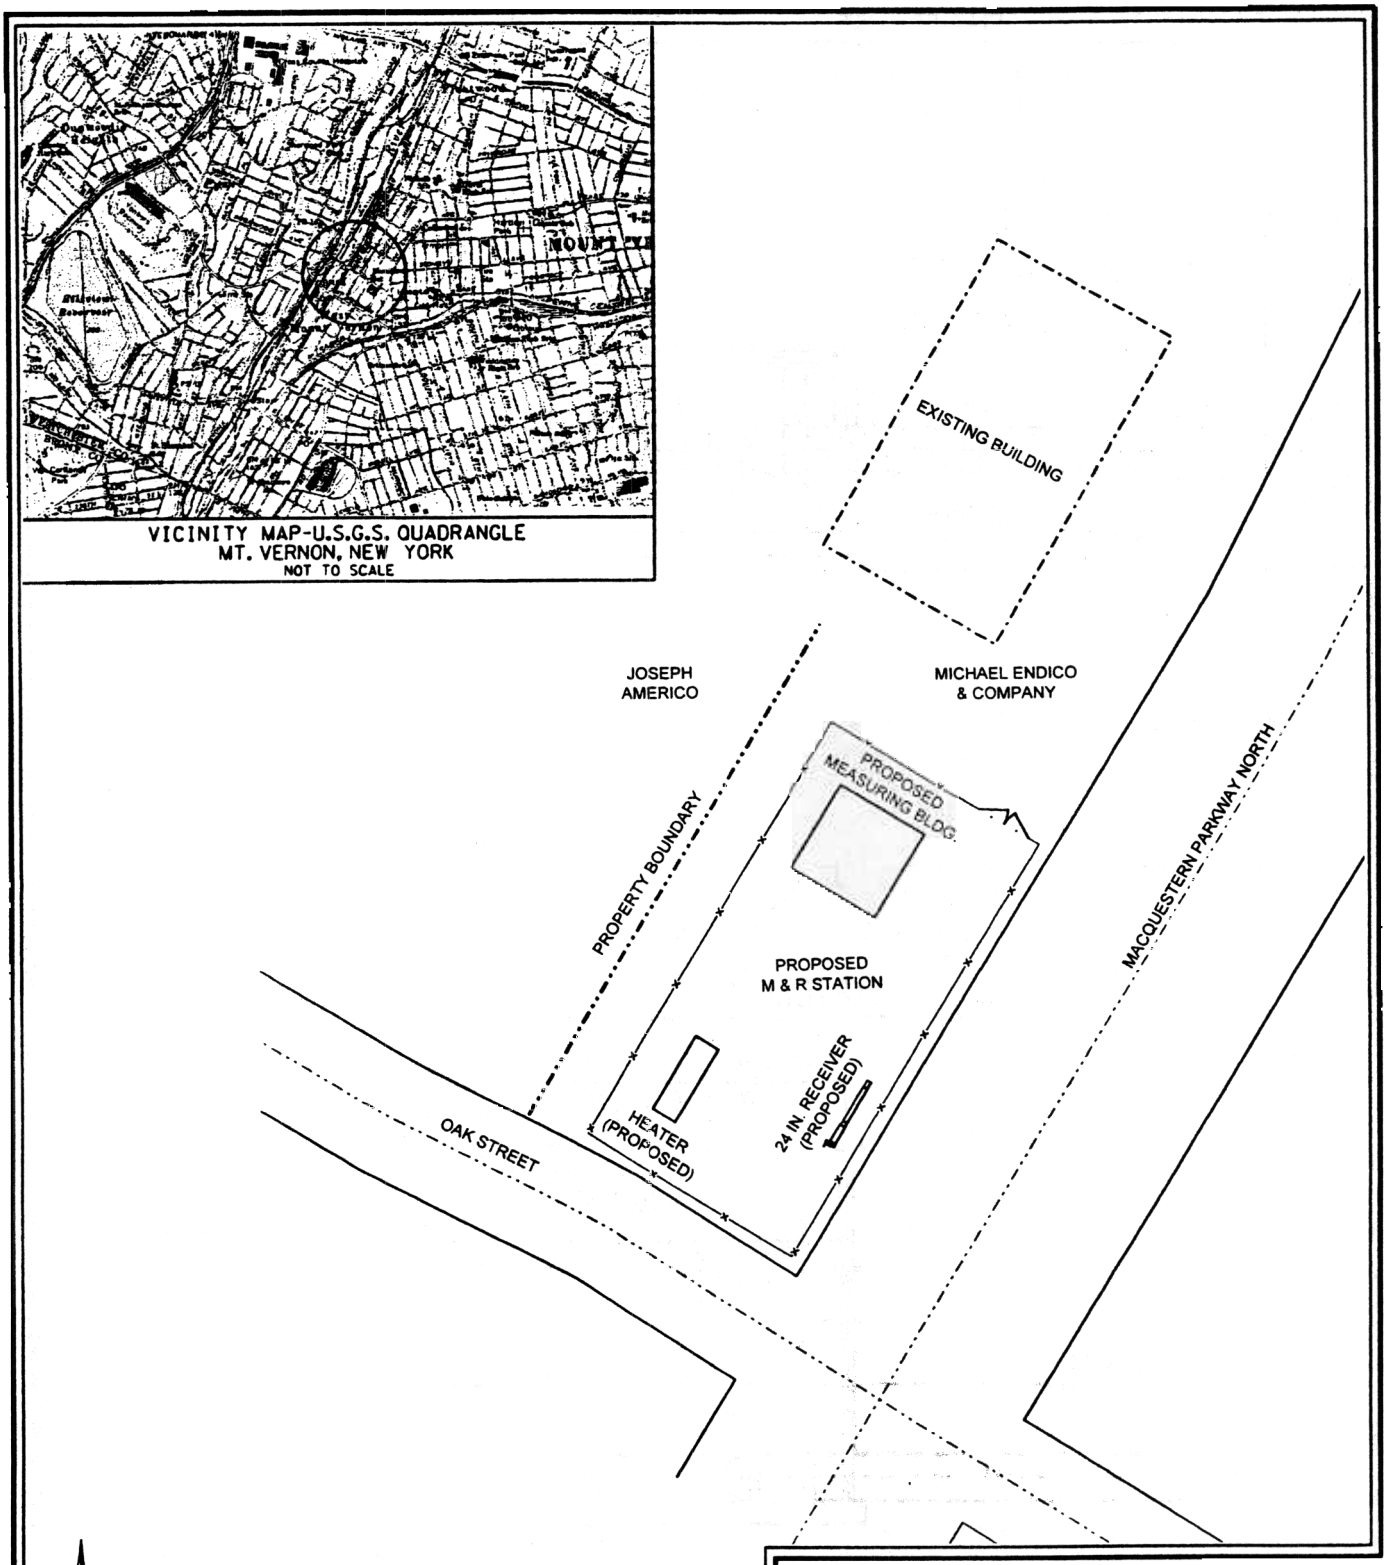

NOTE: ALL INFORMATION CONTAINED ON THIS DRAWING IS BASED ON PRELIMINARY SURVEY INFORMATION. DIMENSIONAL AND PROPERTY INFORMATION ARE APPROXIMATE.

FIGURE B3

MILLENNIUM PIPELINE PROJECT

MT. VERNON STATION

NOT TO SCALE	SHEET 3

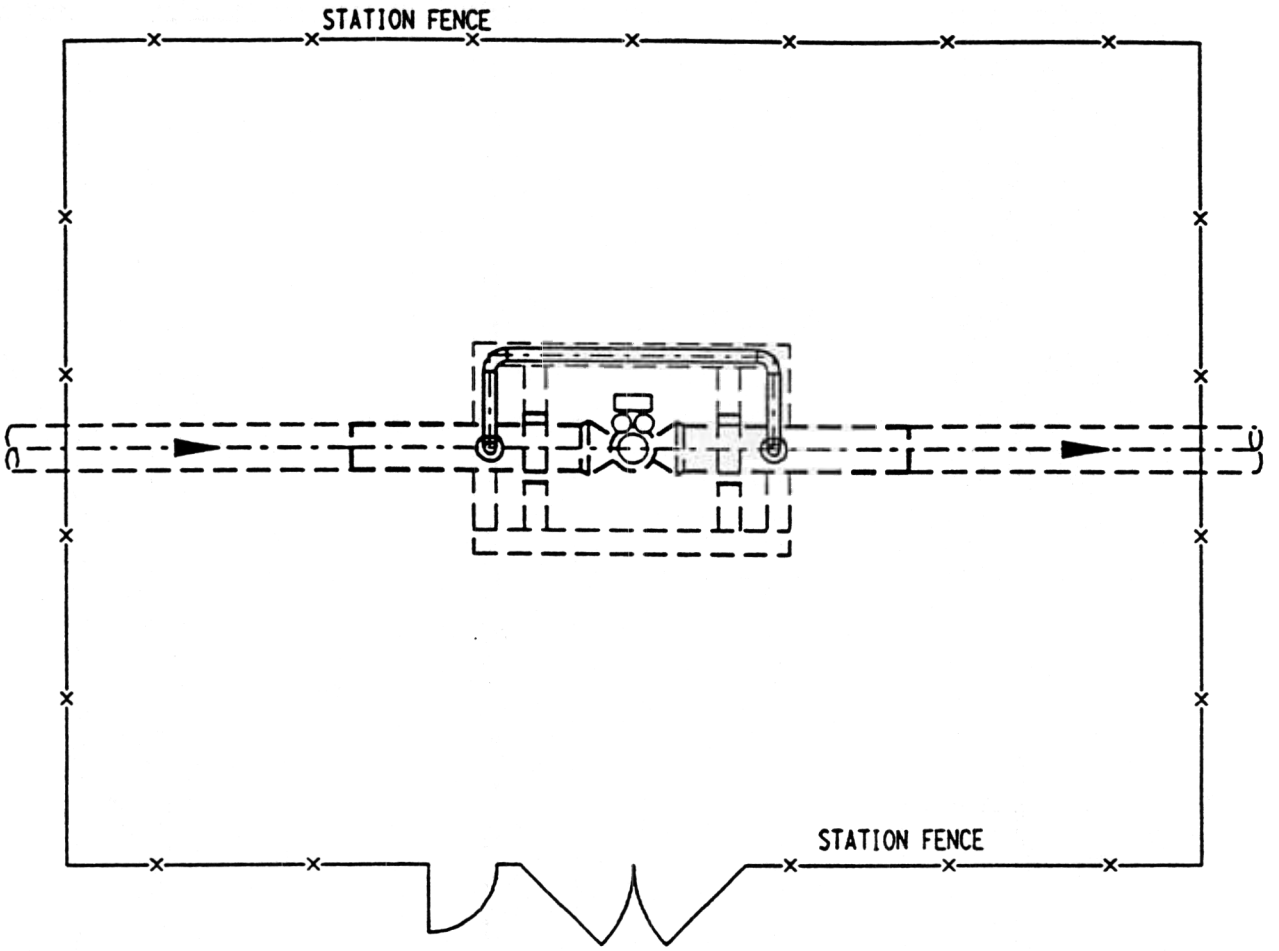

TYPICAL MLV STATION

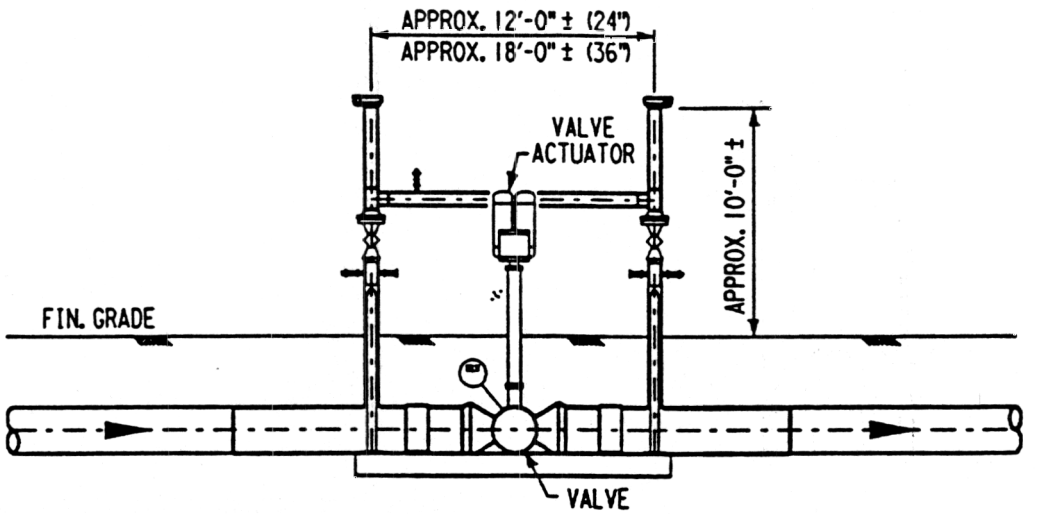

ELEVATION

FLUOR DANIEL WILLIAMS BROTHERS	FIGURE B3 TYPICAL MAINLINE VALVE (MLV) STATION
MILLENNIUM PIPELINE	Date 3-5-99 Approved SK-8525-000-A-6001

SHEET 4

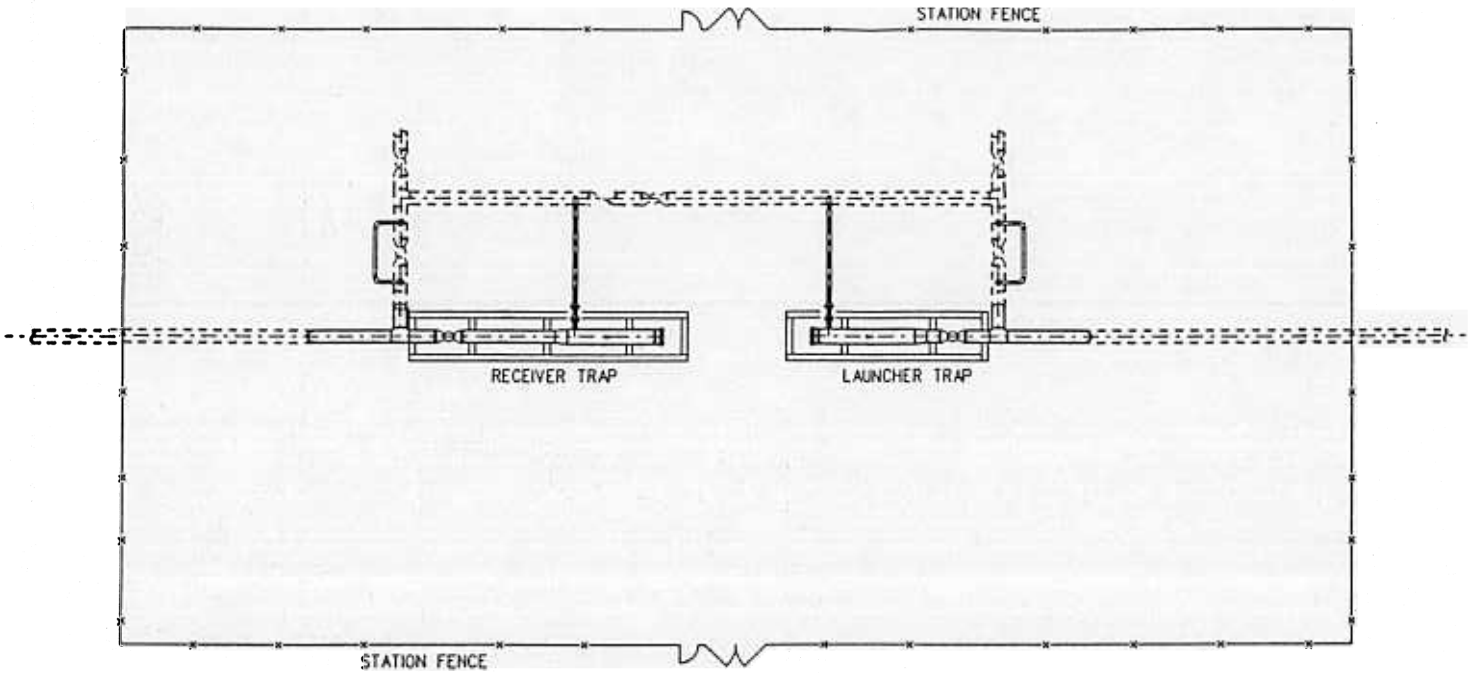

TYPICAL SCRAPER TRAP STATION

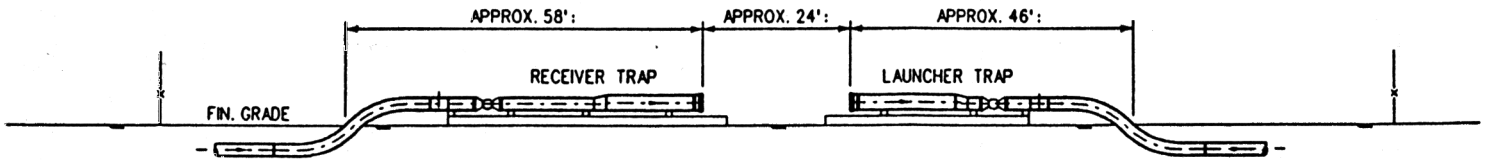

ELEVATION

FLUOR DANIEL WILLIAMS BROTHERS	FIGURE B3 TYPICAL LAUNCHER/RECEIVER		
MILLENNIUM PIPELINE	Dwn VP	Date 3-5-99	Ckd	App
	Job 8525	Dwg No. SK-8525-000-B-6002	Rev A

SHEET 5