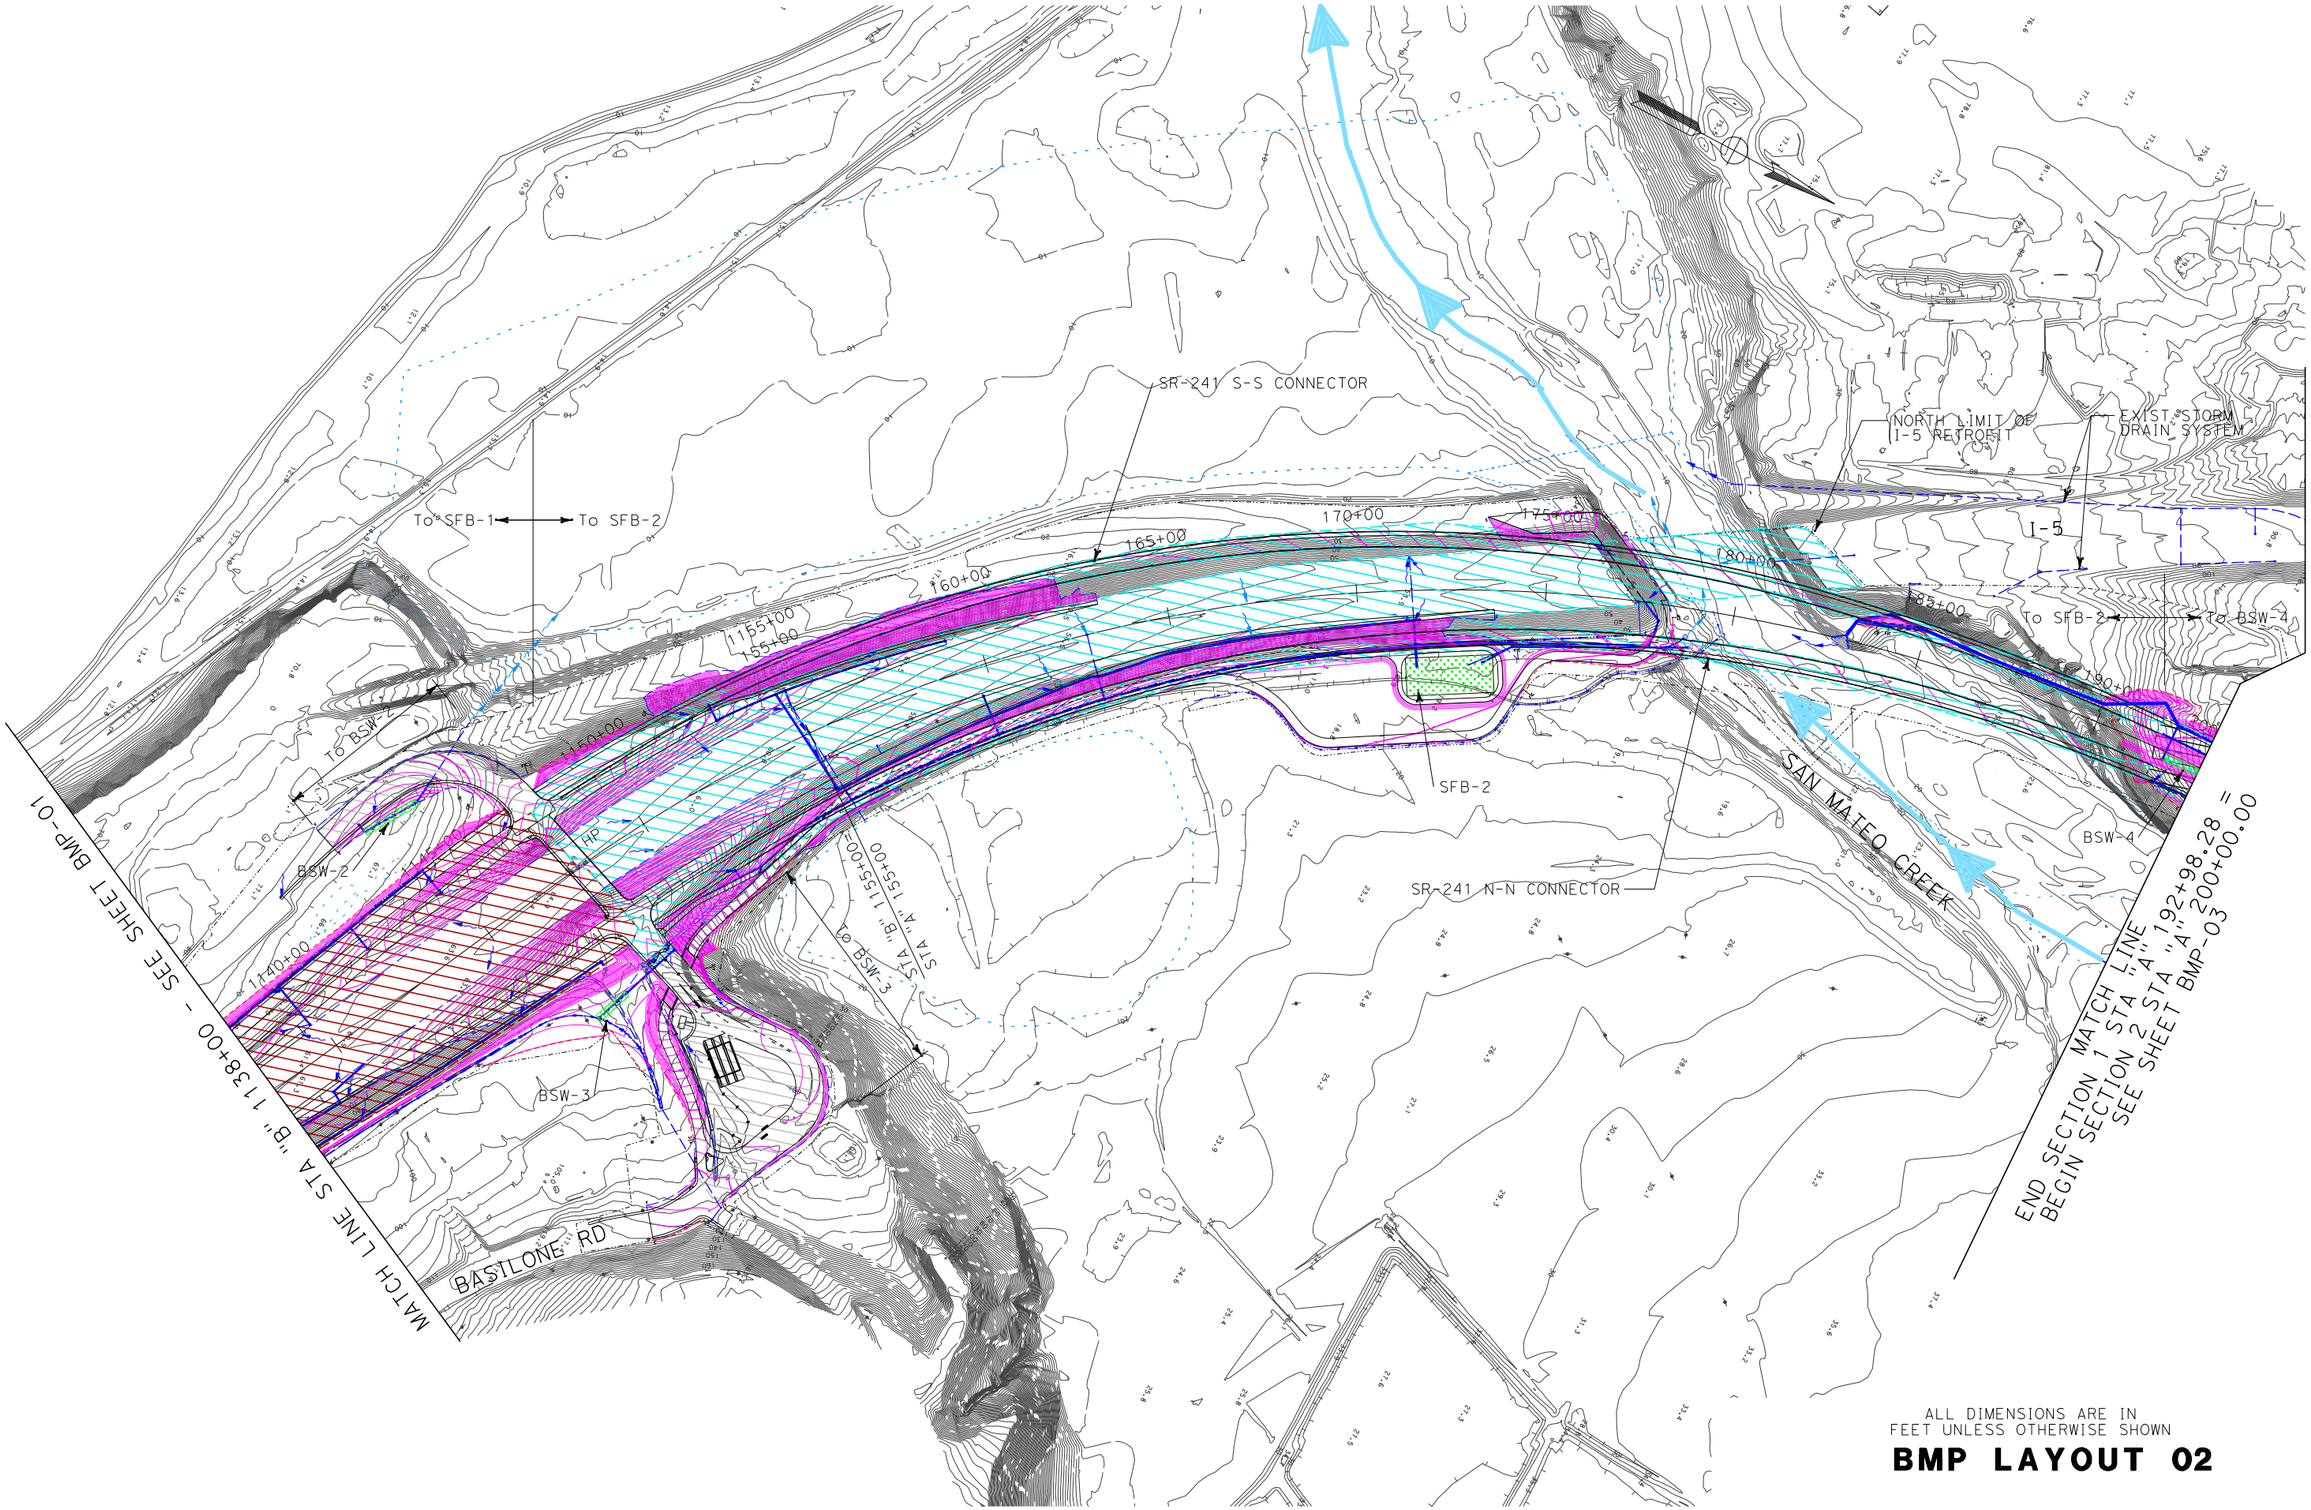

ALL DIMENSIONS ARE IN FEET UNLESS OTHERWISE SHOWN

BMP LAYOUT 02

SCALE 1"=400'

BMP-02

DATE PLOTTED => $DATE
TIME PLOTTED => $TIME

USERNAME => $USER
DGN FILE => $REQUEST

RELATIVE BORDER SCALE IS IN INCHES

0 1 2 3