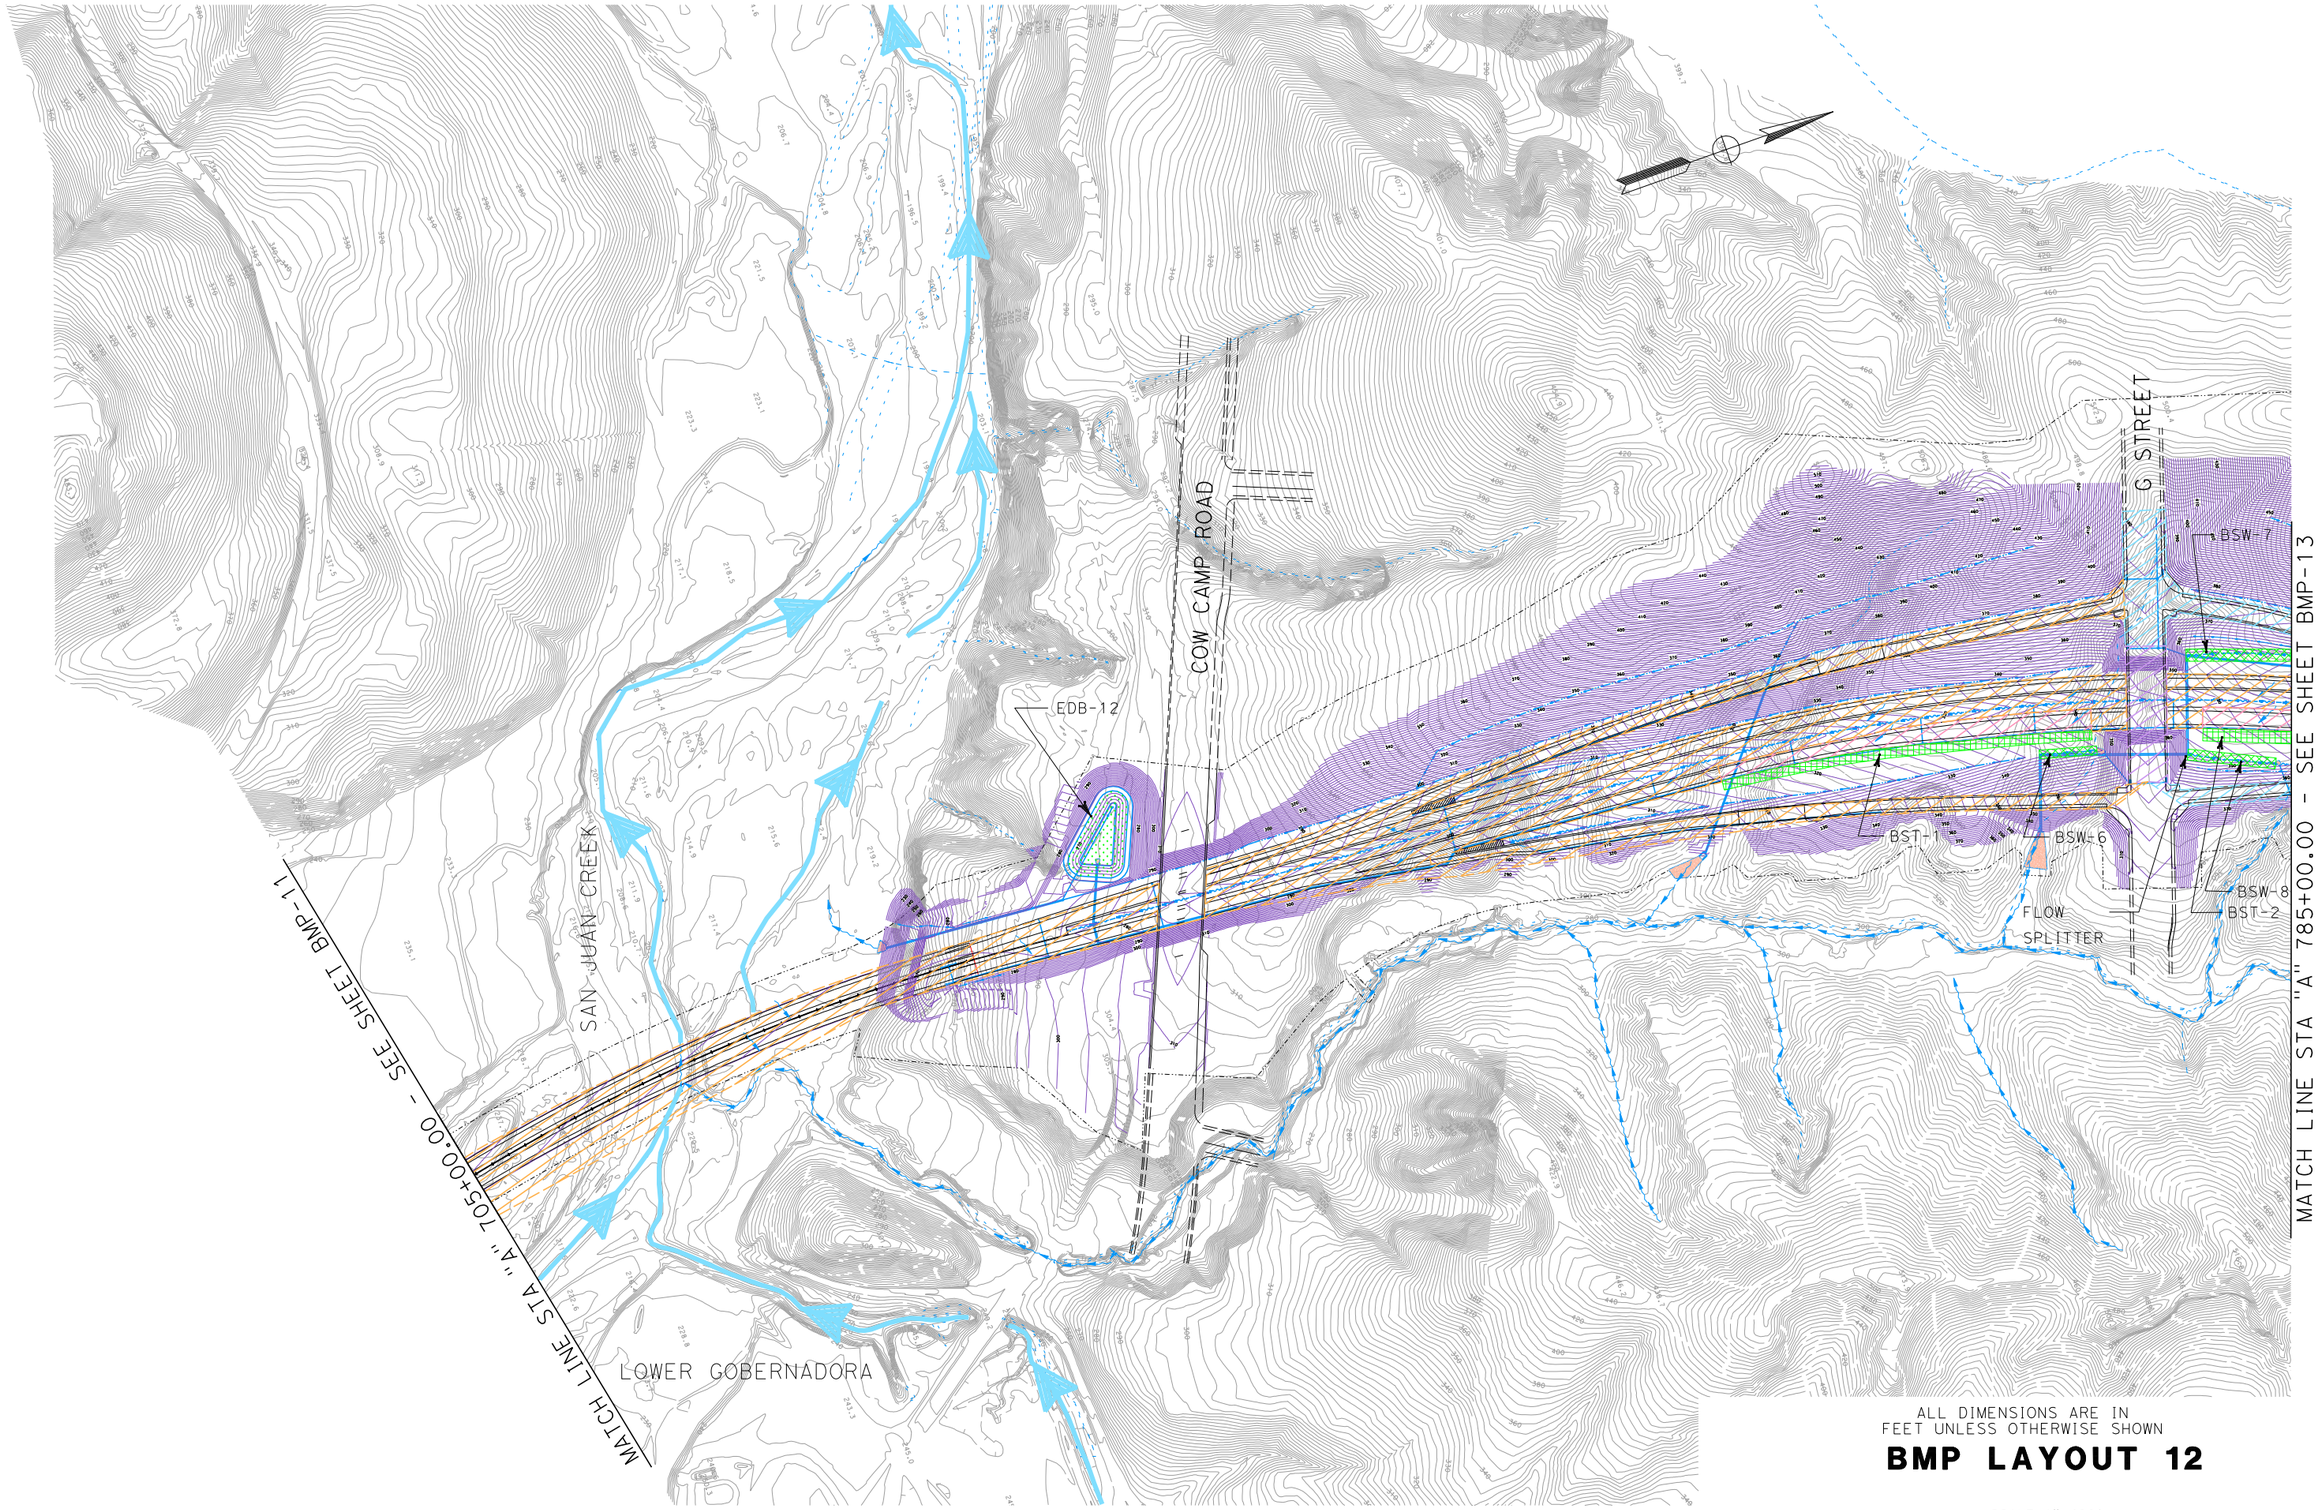

ALL DIMENSIONS ARE IN FEET UNLESS OTHERWISE SHOWN

BMP LAYOUT 12

SCALE 1"=400'

BMP-12

RELATIVE BORDER SCALE IS IN INCHES 0 1 2 3

DATE PLOTTED => $DATE
TIME PLOTTED => $TIME

USERNAME => $USER
DGN FILE => $REQUEST