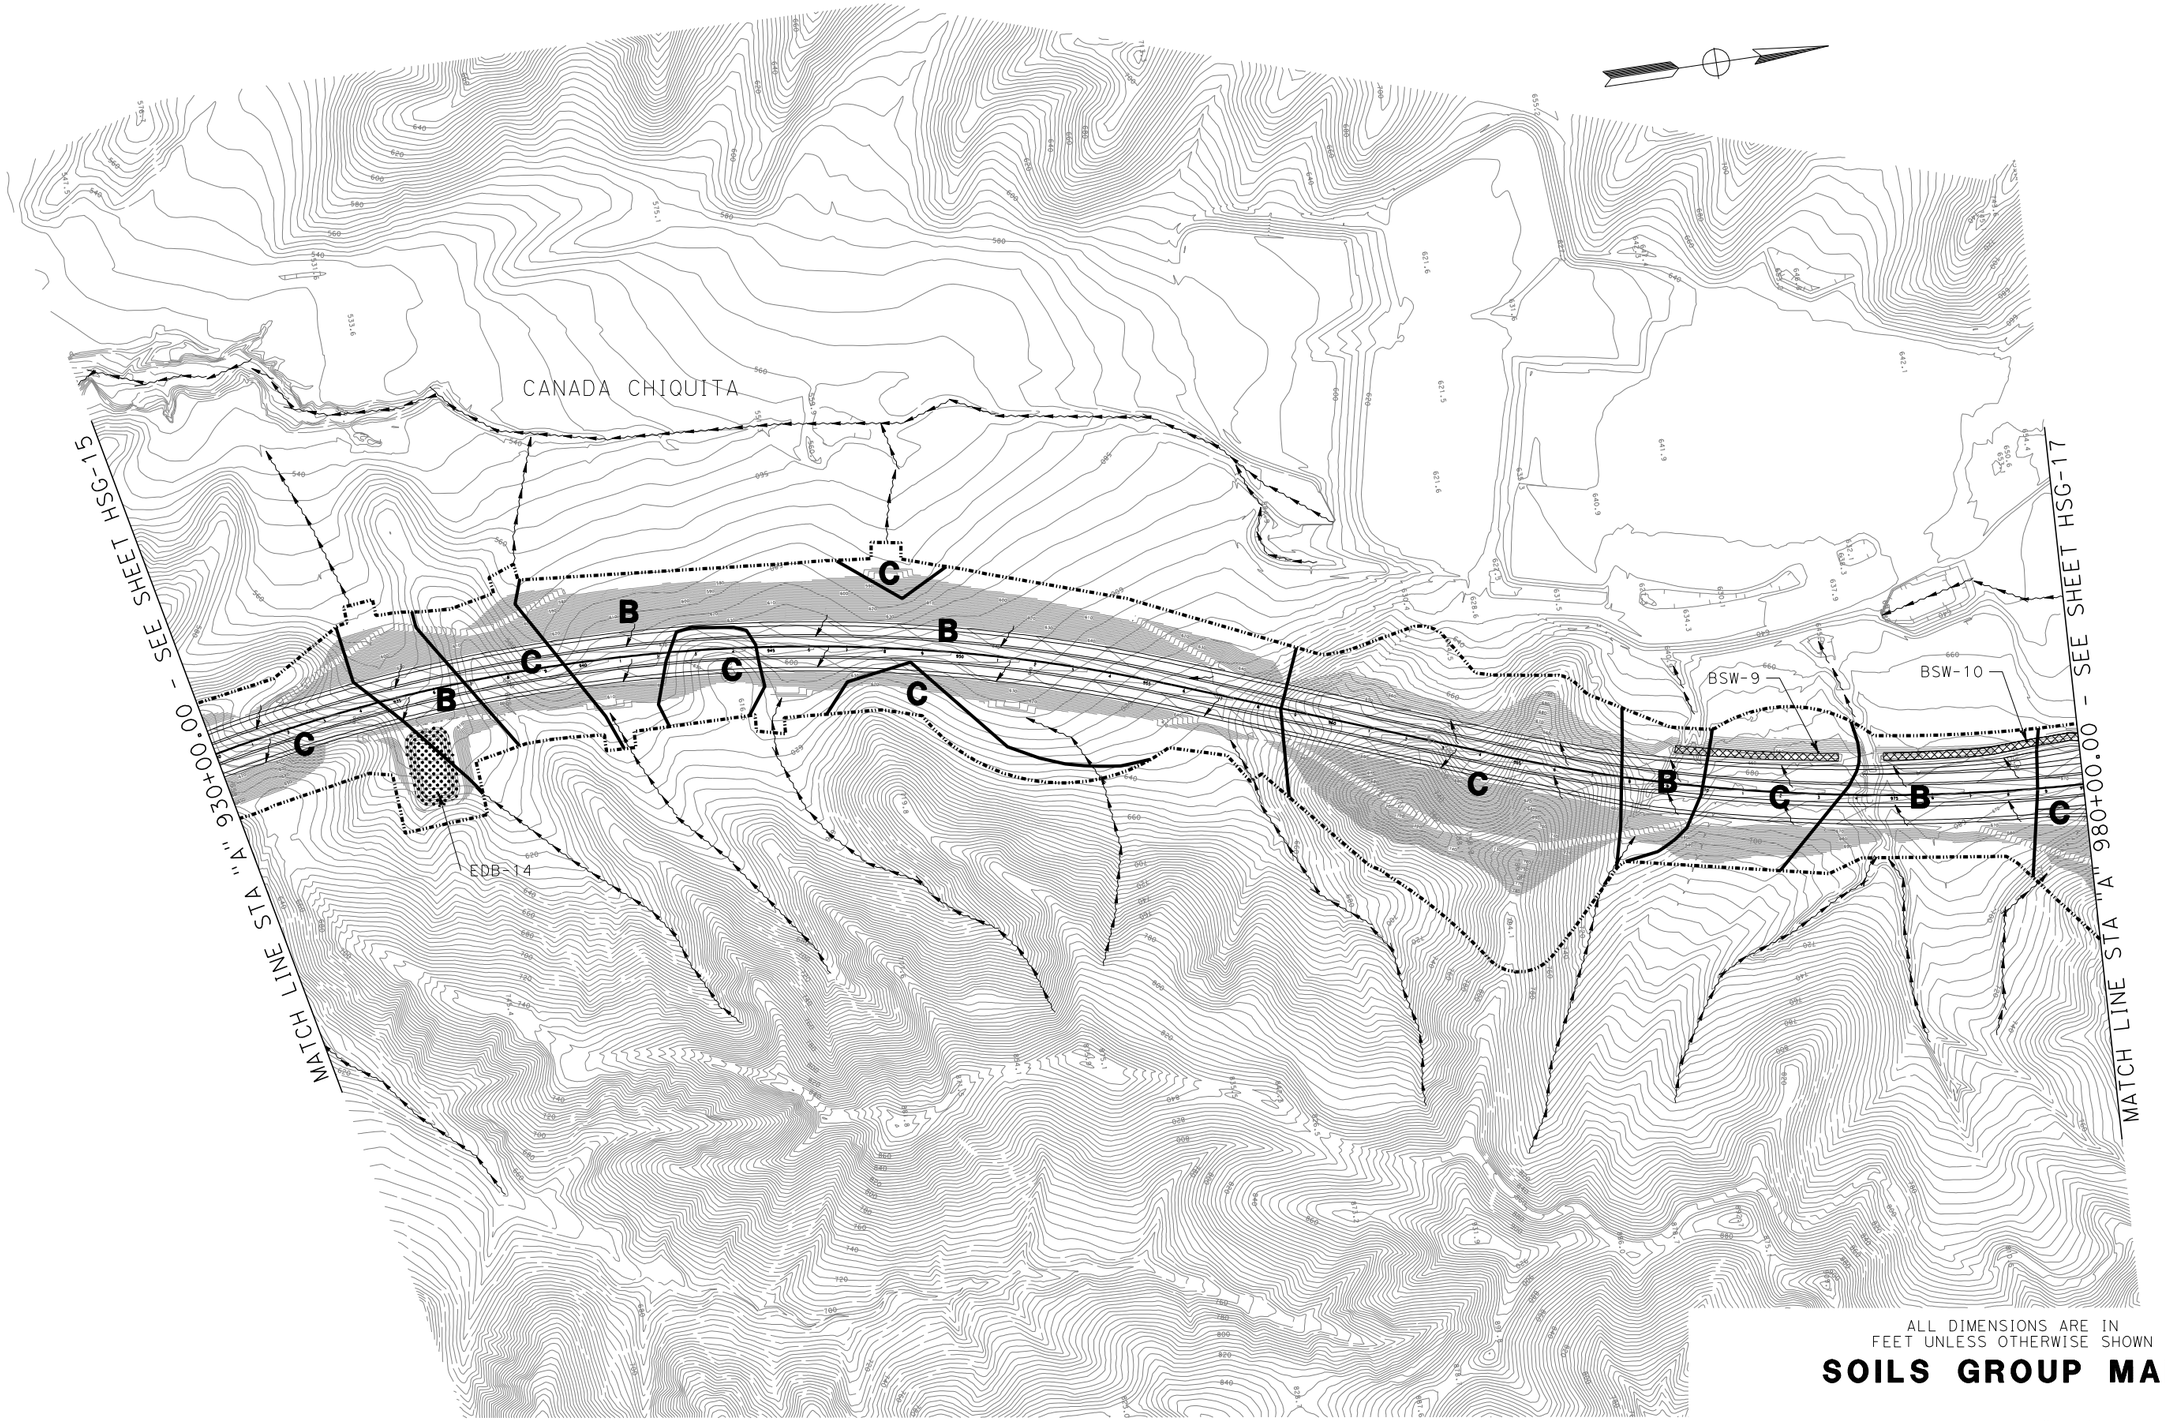

ALL DIMENSIONS ARE IN
FEET UNLESS OTHERWISE SHOWN

SOILS GROUP MAP 16

SCALE 1"=400'

HSG-16

RELATIVE BORDER SCALE
IS IN INCHES

0 1 2 3

DATE PLOTTED => $DATE
TIME PLOTTED => $TIME

USERNAME => $USER
DGN FILE => $REQUEST