Typical Right-of-Way Cross-Sections
Palisades Interstate Parkway

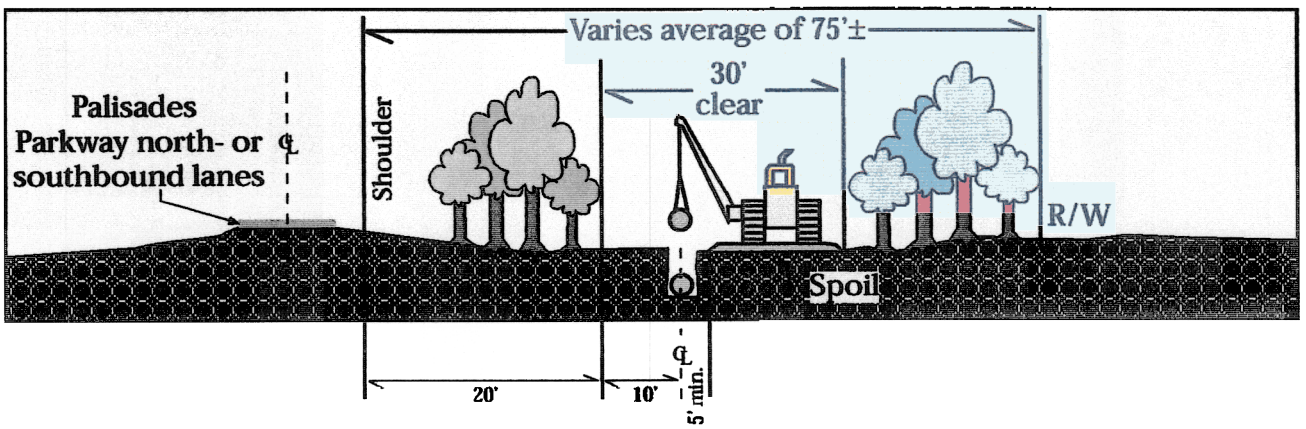

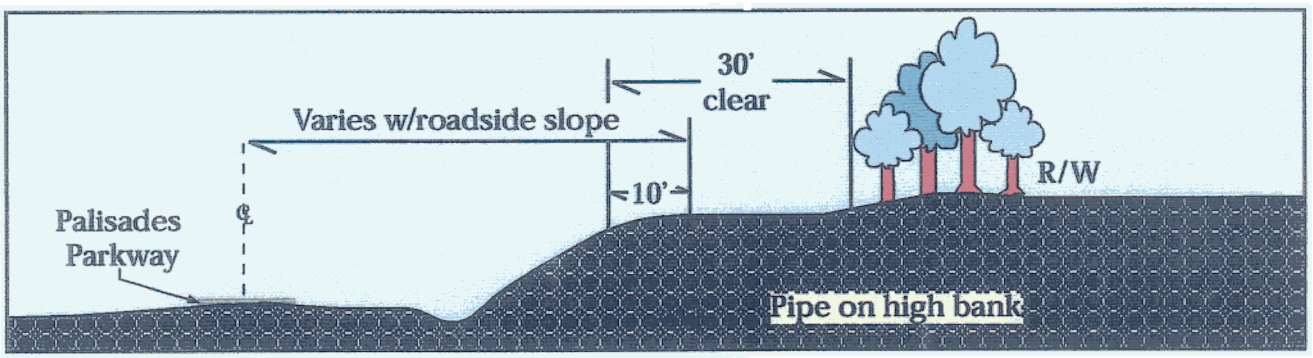

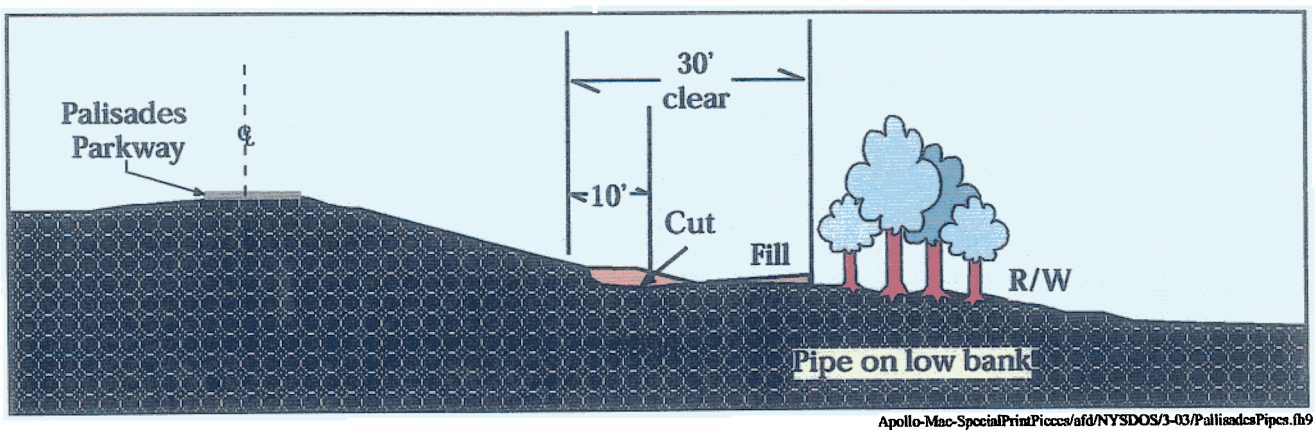

Apollo-Mac-SpecialPrintPiccs:afd/NYSDOS/3-03/PallisadcsPipcs.fh9

O'BRIEN & GERE

Typical Drag Section
Palisades Interstate Parkway

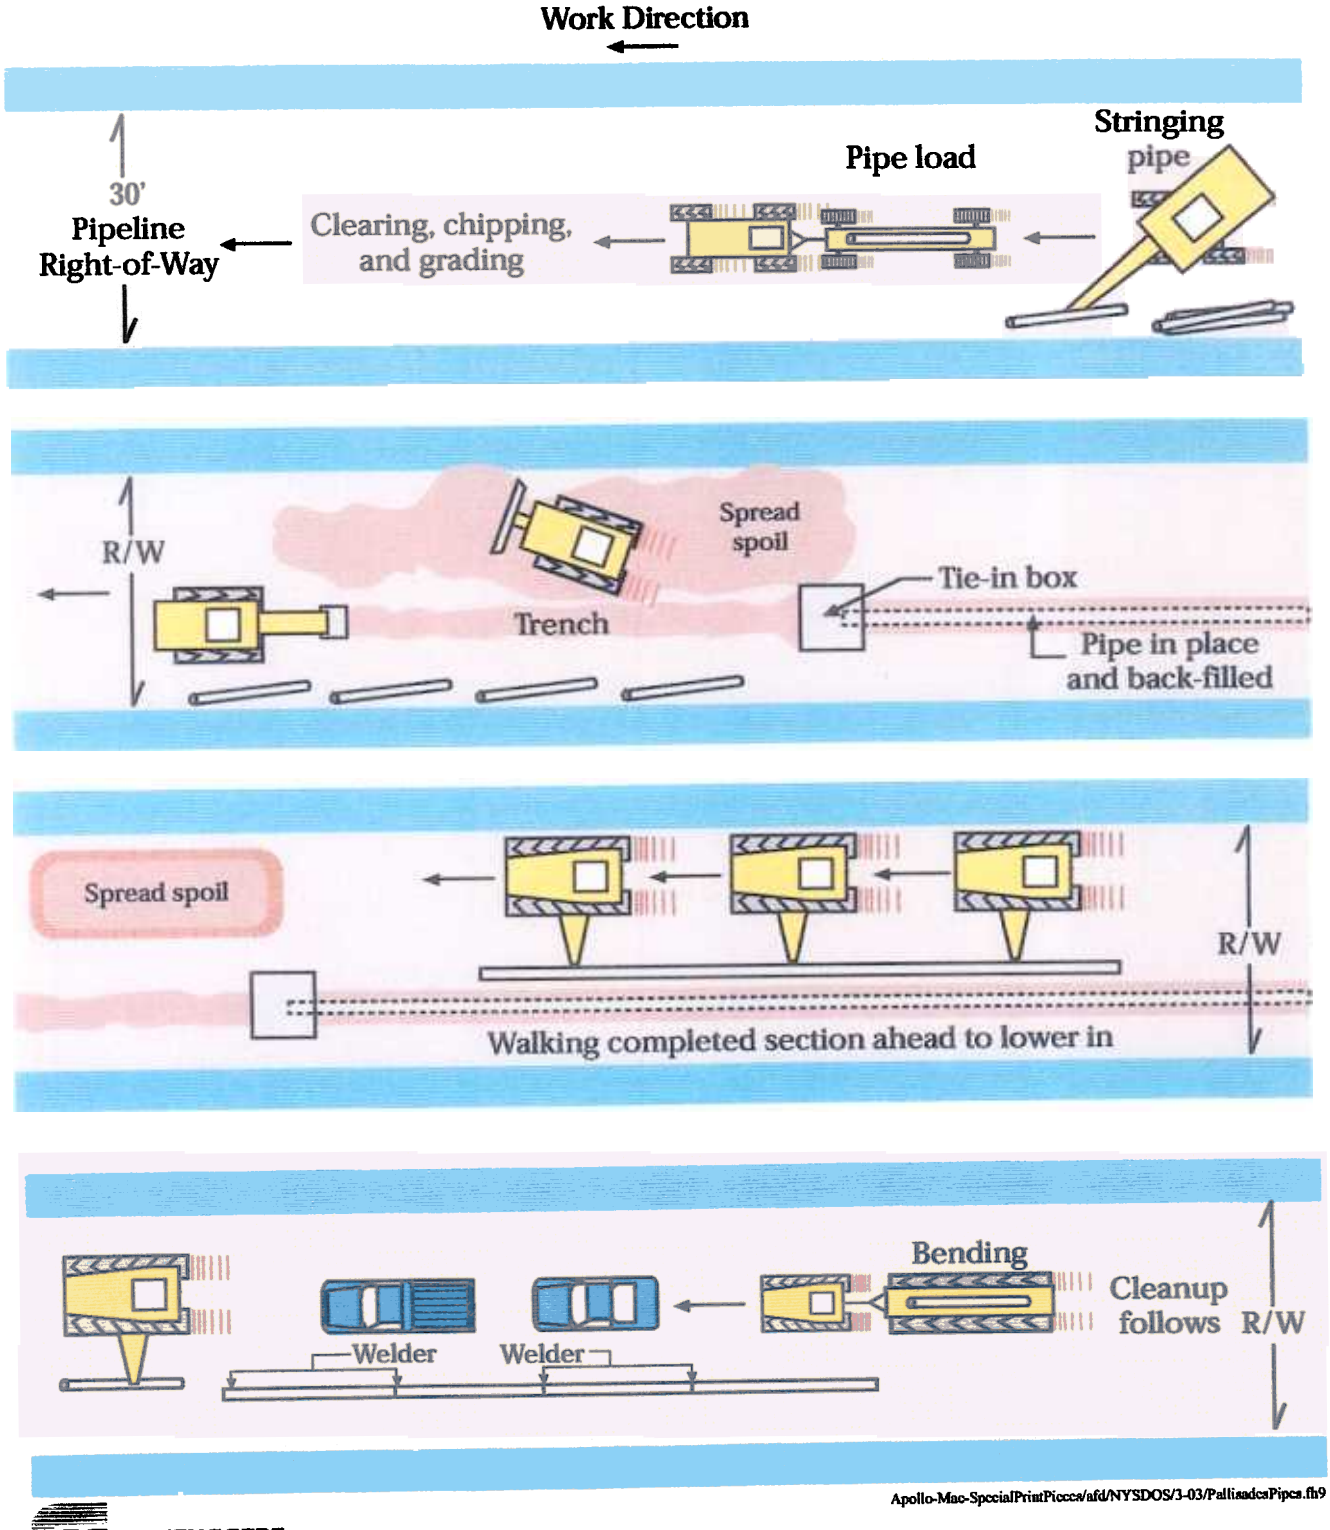

Apollo-Mac-SpecialPrintPieces/afd/NYSDOS/3-03/PallisadesPipes.fh9

O'BRIEN & GERE